




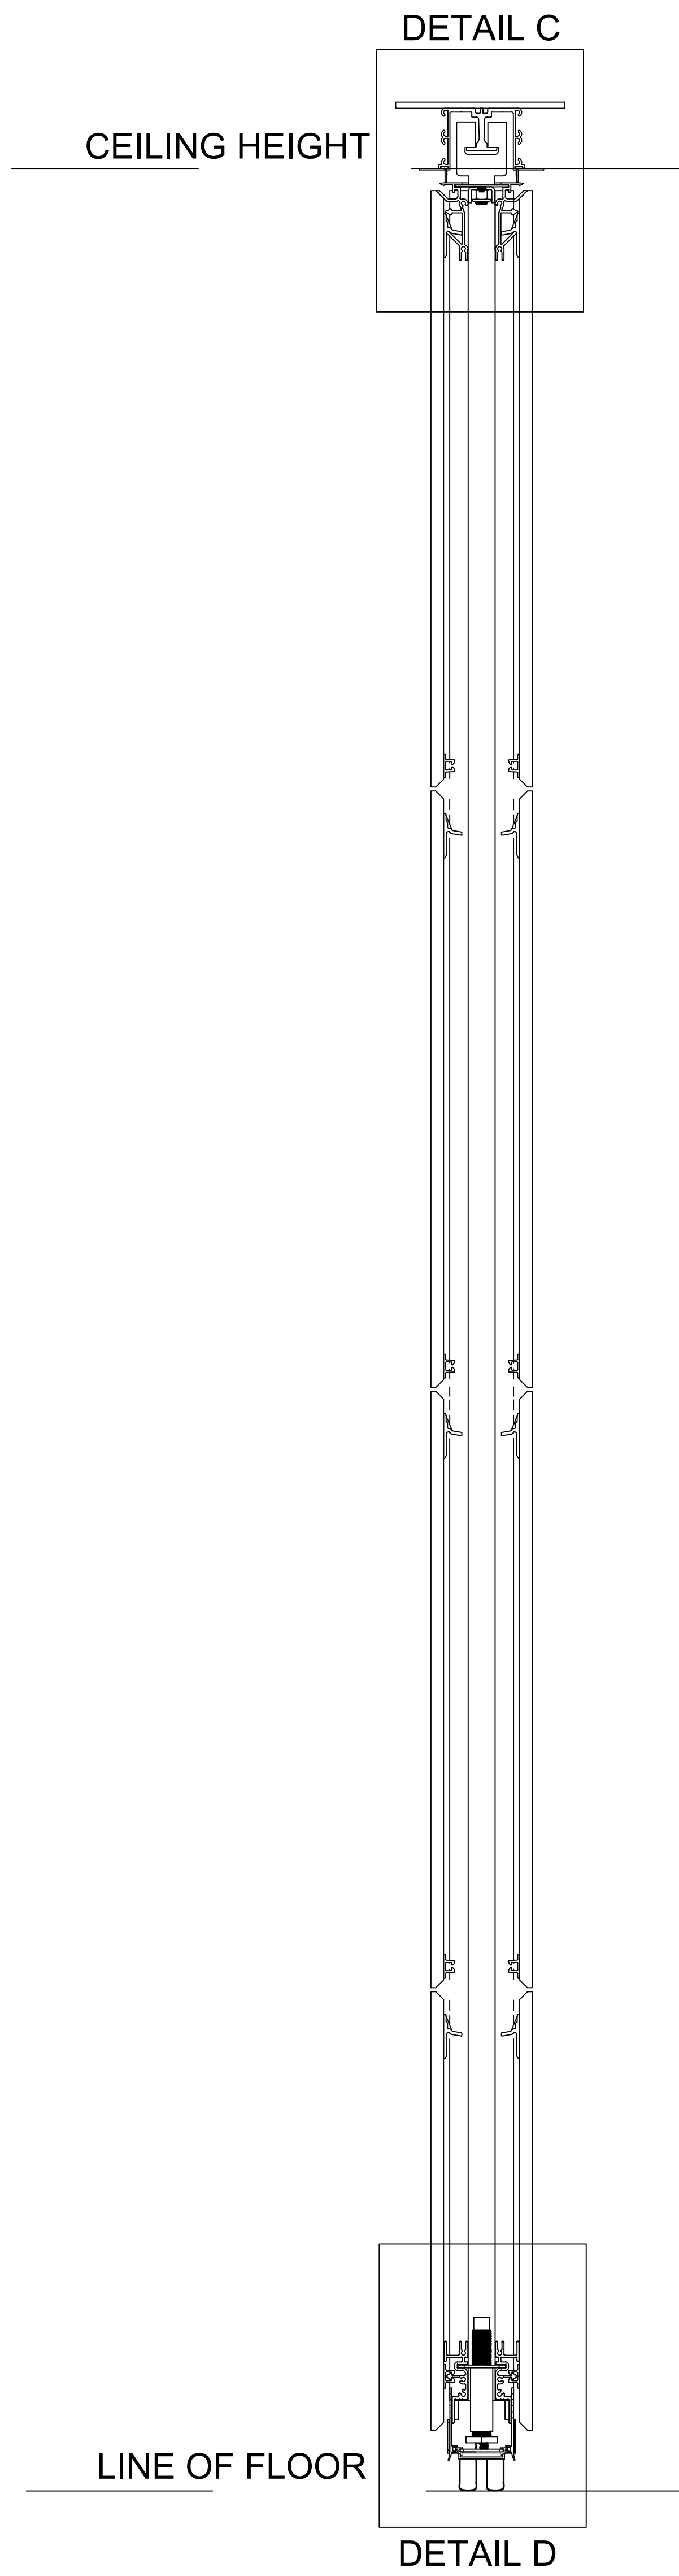


SECTION: 1-1/2" BASE SWEEP

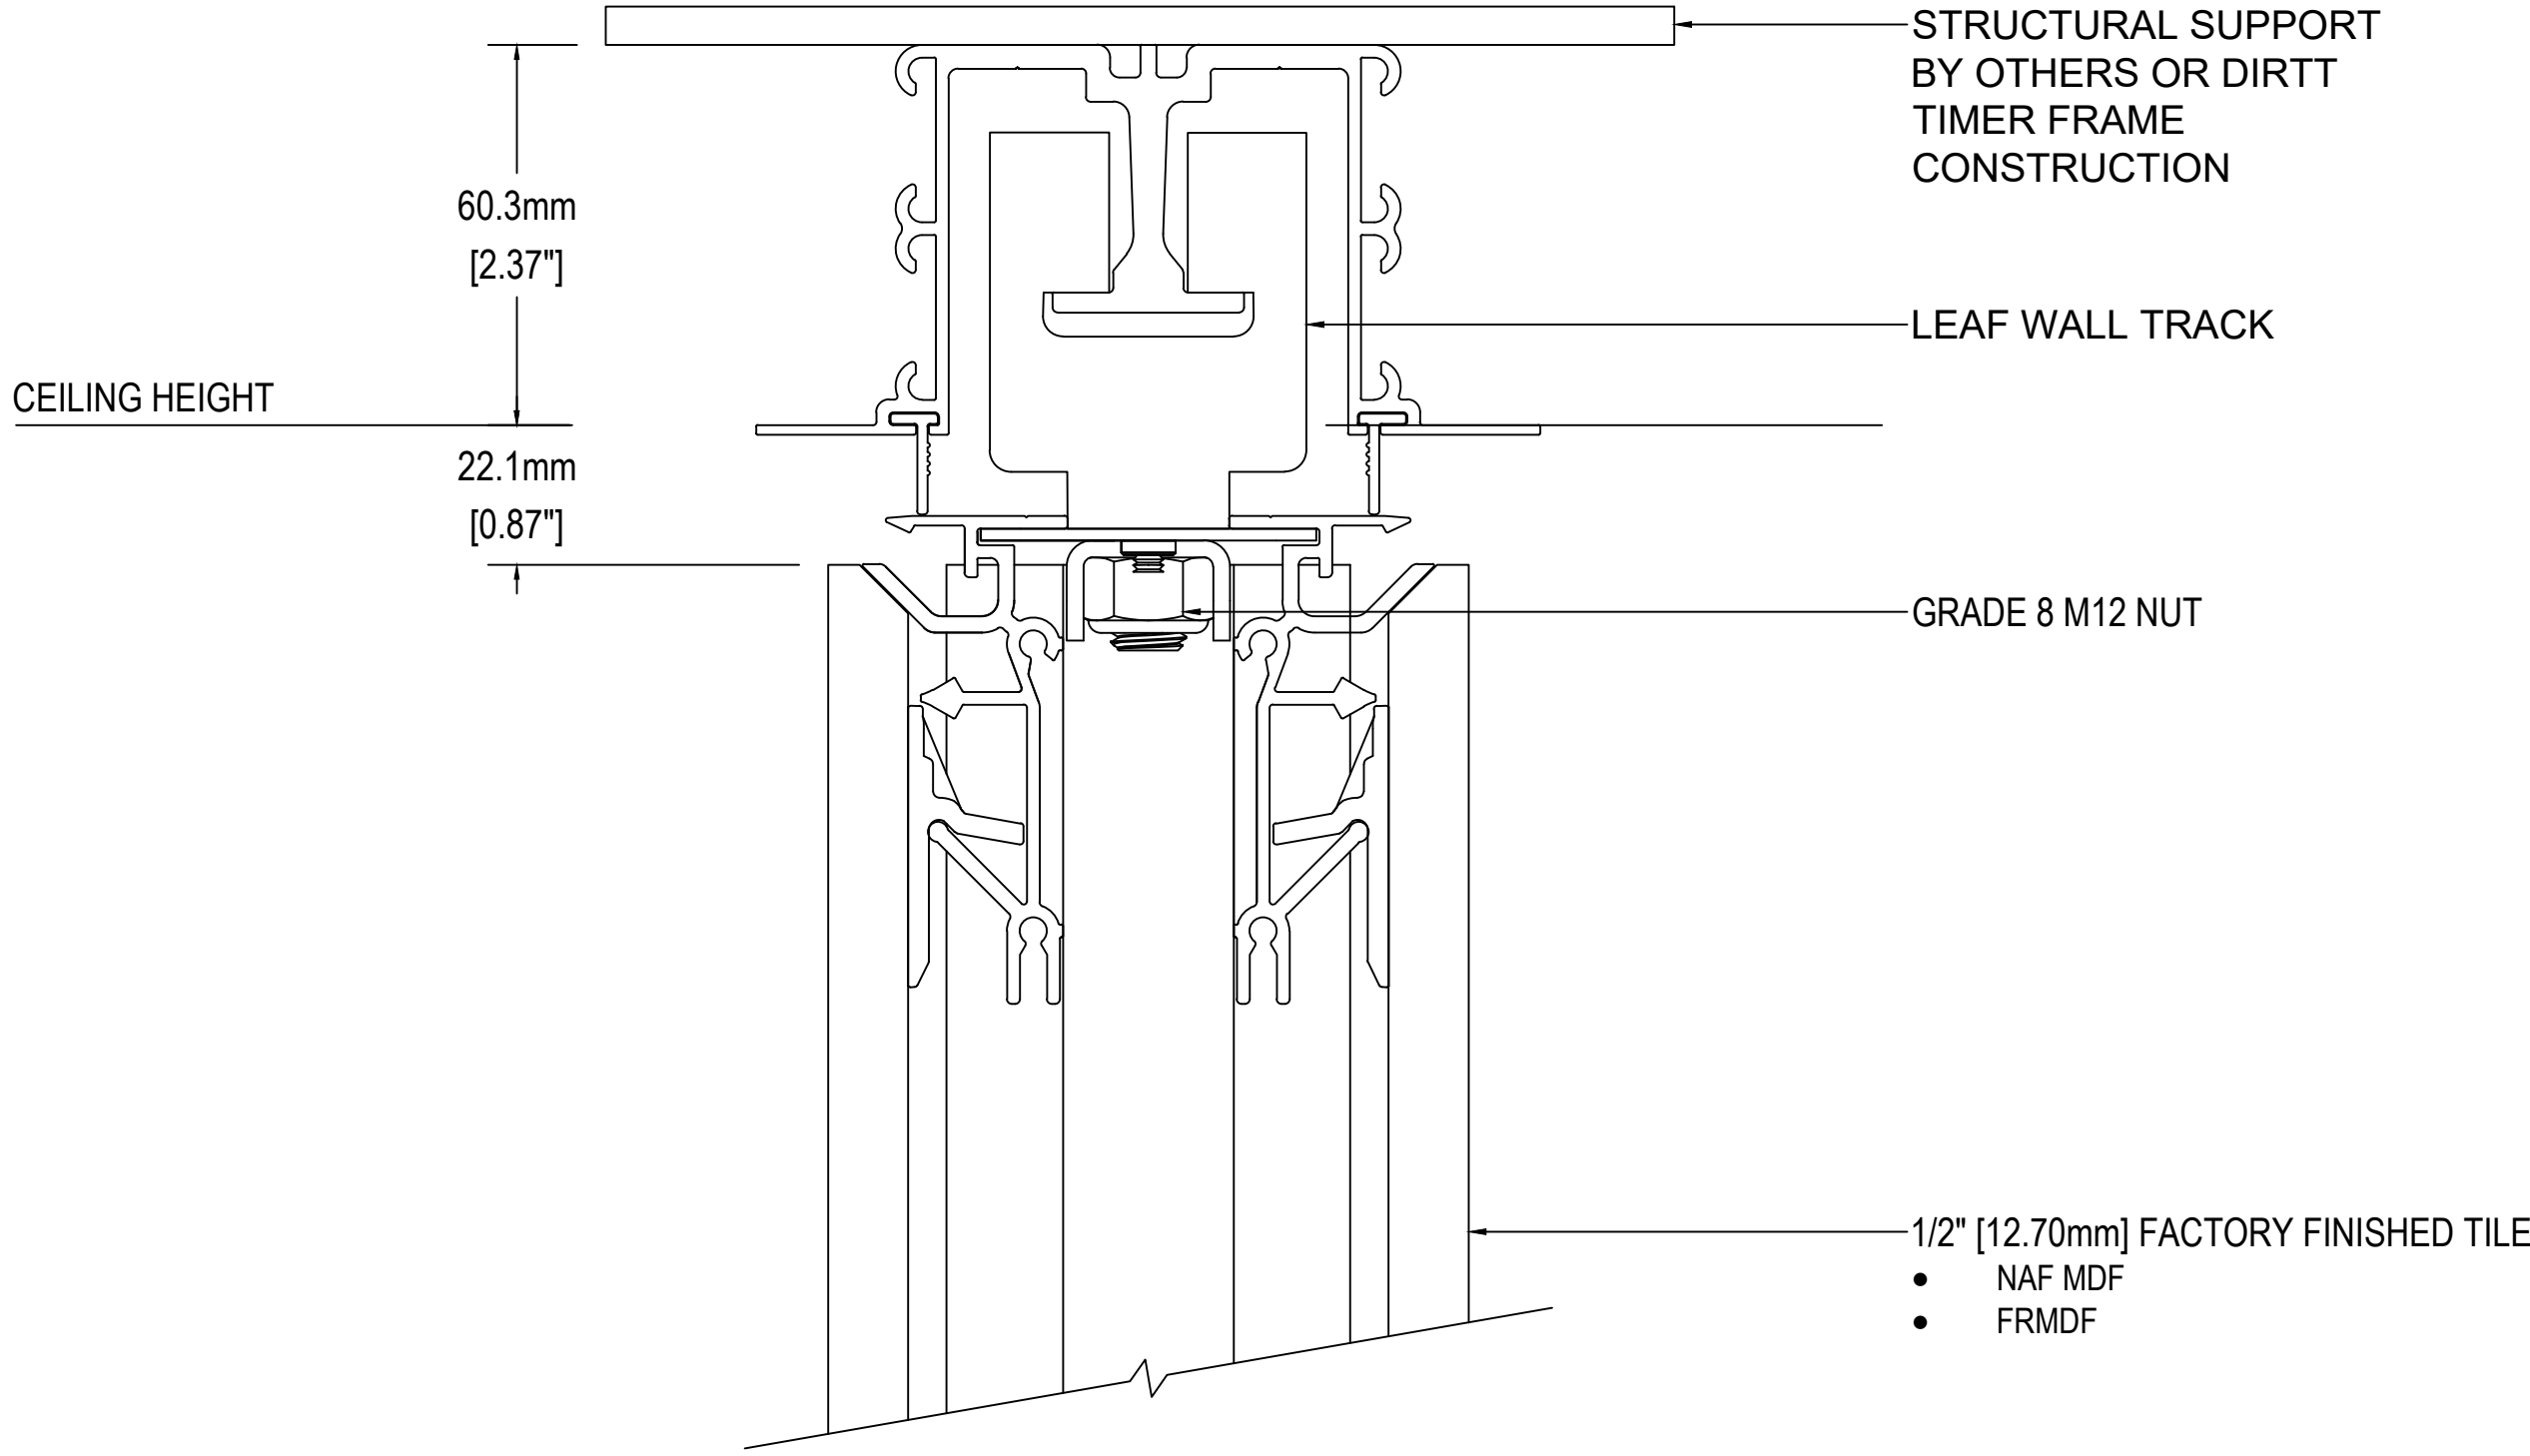

C LEAF WALL TOP (1-1/2" BOTTOM SWEEP)
SCALE: NTS

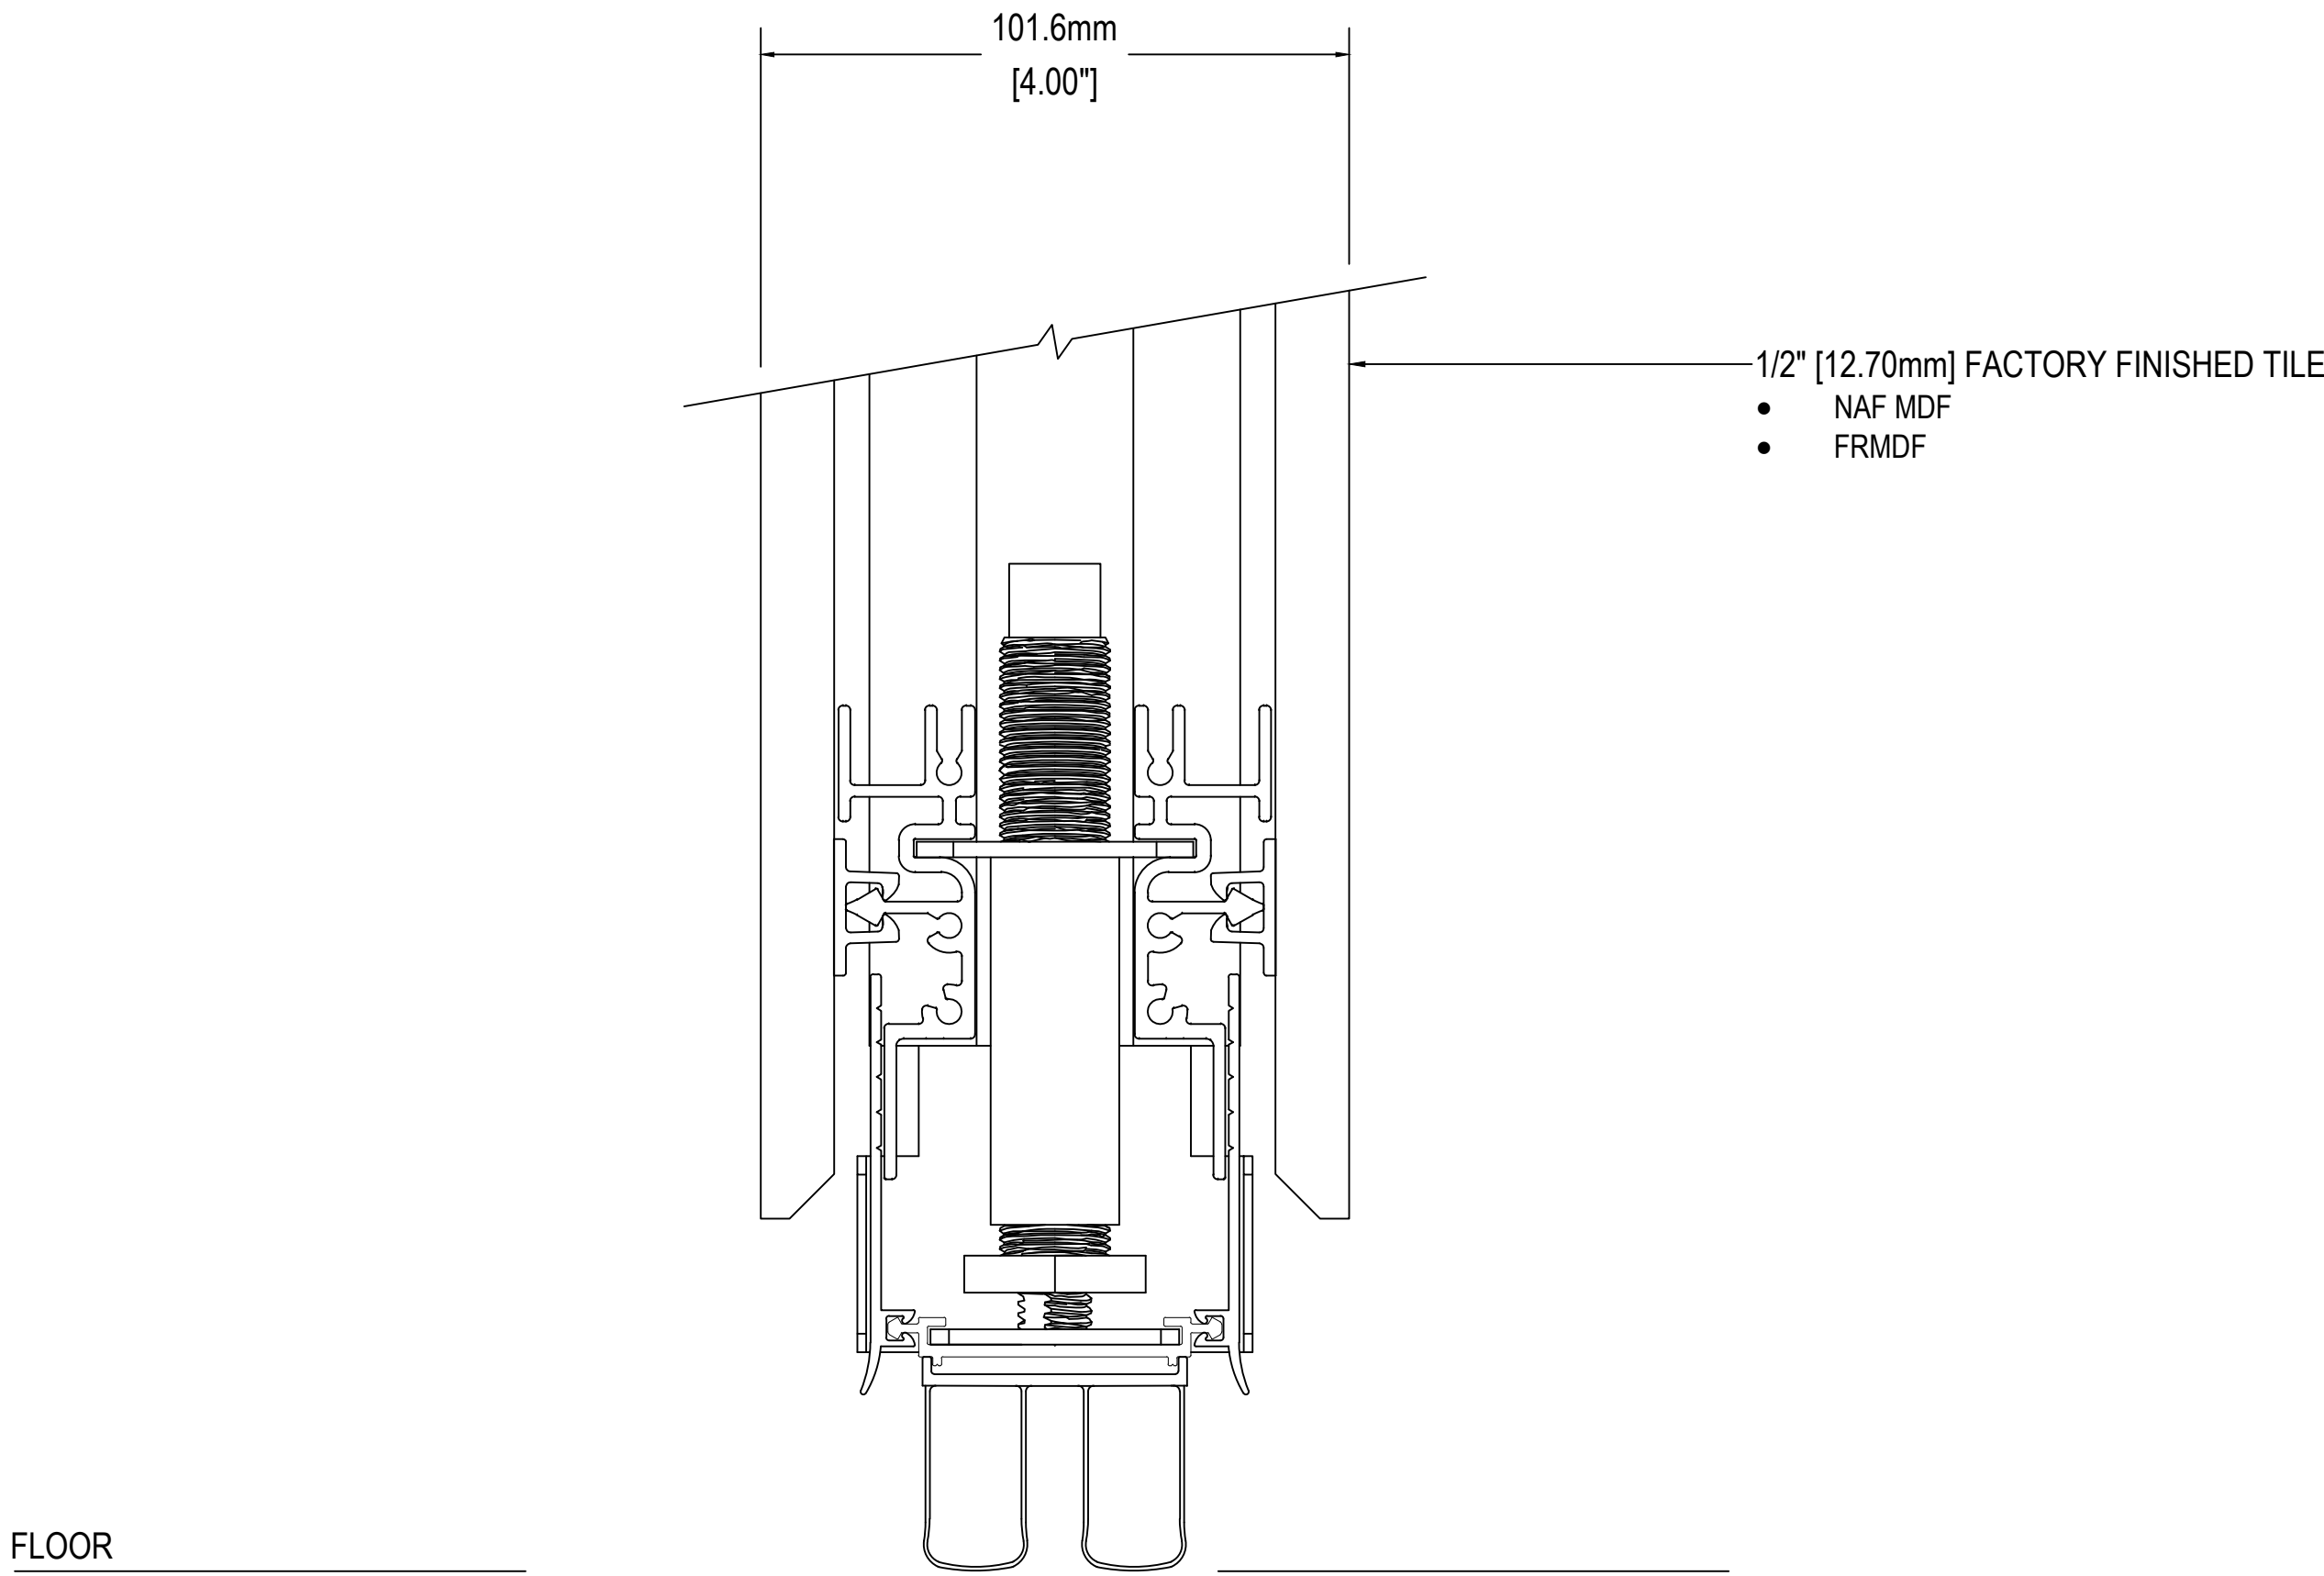


D LEAF WALL BASE (1-1/2" BOTTOM SWEEP)
SCALE: NTS

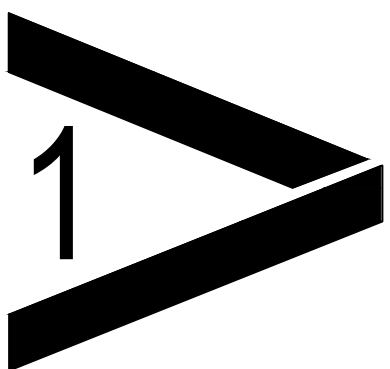

LEAF FOLDING WALL SECTION
WALL SECTION

NTS

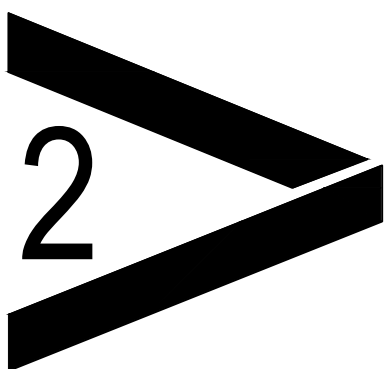

LEAF FOLDING WALL
1 1/2" SWEEP DETAILS

NTS



VERTO360 INC.
4026 MEADOWBROOK DRIVE, UNIT 135
LONDON, ON
NCL 1C8

DRAWING TITLE:
LEAF_(FOLDING)_WALL_1_1/2"_BASE

SCALE:
NTS

NOTE: IMAGES ARE FOR ILLUSTRATION PURPOSES.
ACTUAL PRODUCT/FINISHES MAY NOT APPEAR EXACTLY AS
SHOWN.
DO NOT SCALE DRAWINGS

DRAWN BY: xx

DATE: 08/20/2026

REV: MM/DD/YYYY

REV: MM/DD/YYYY

REV: MM/DD/YYYY

PROPOSAL NO.
#####

DRAWING NO.
A8