

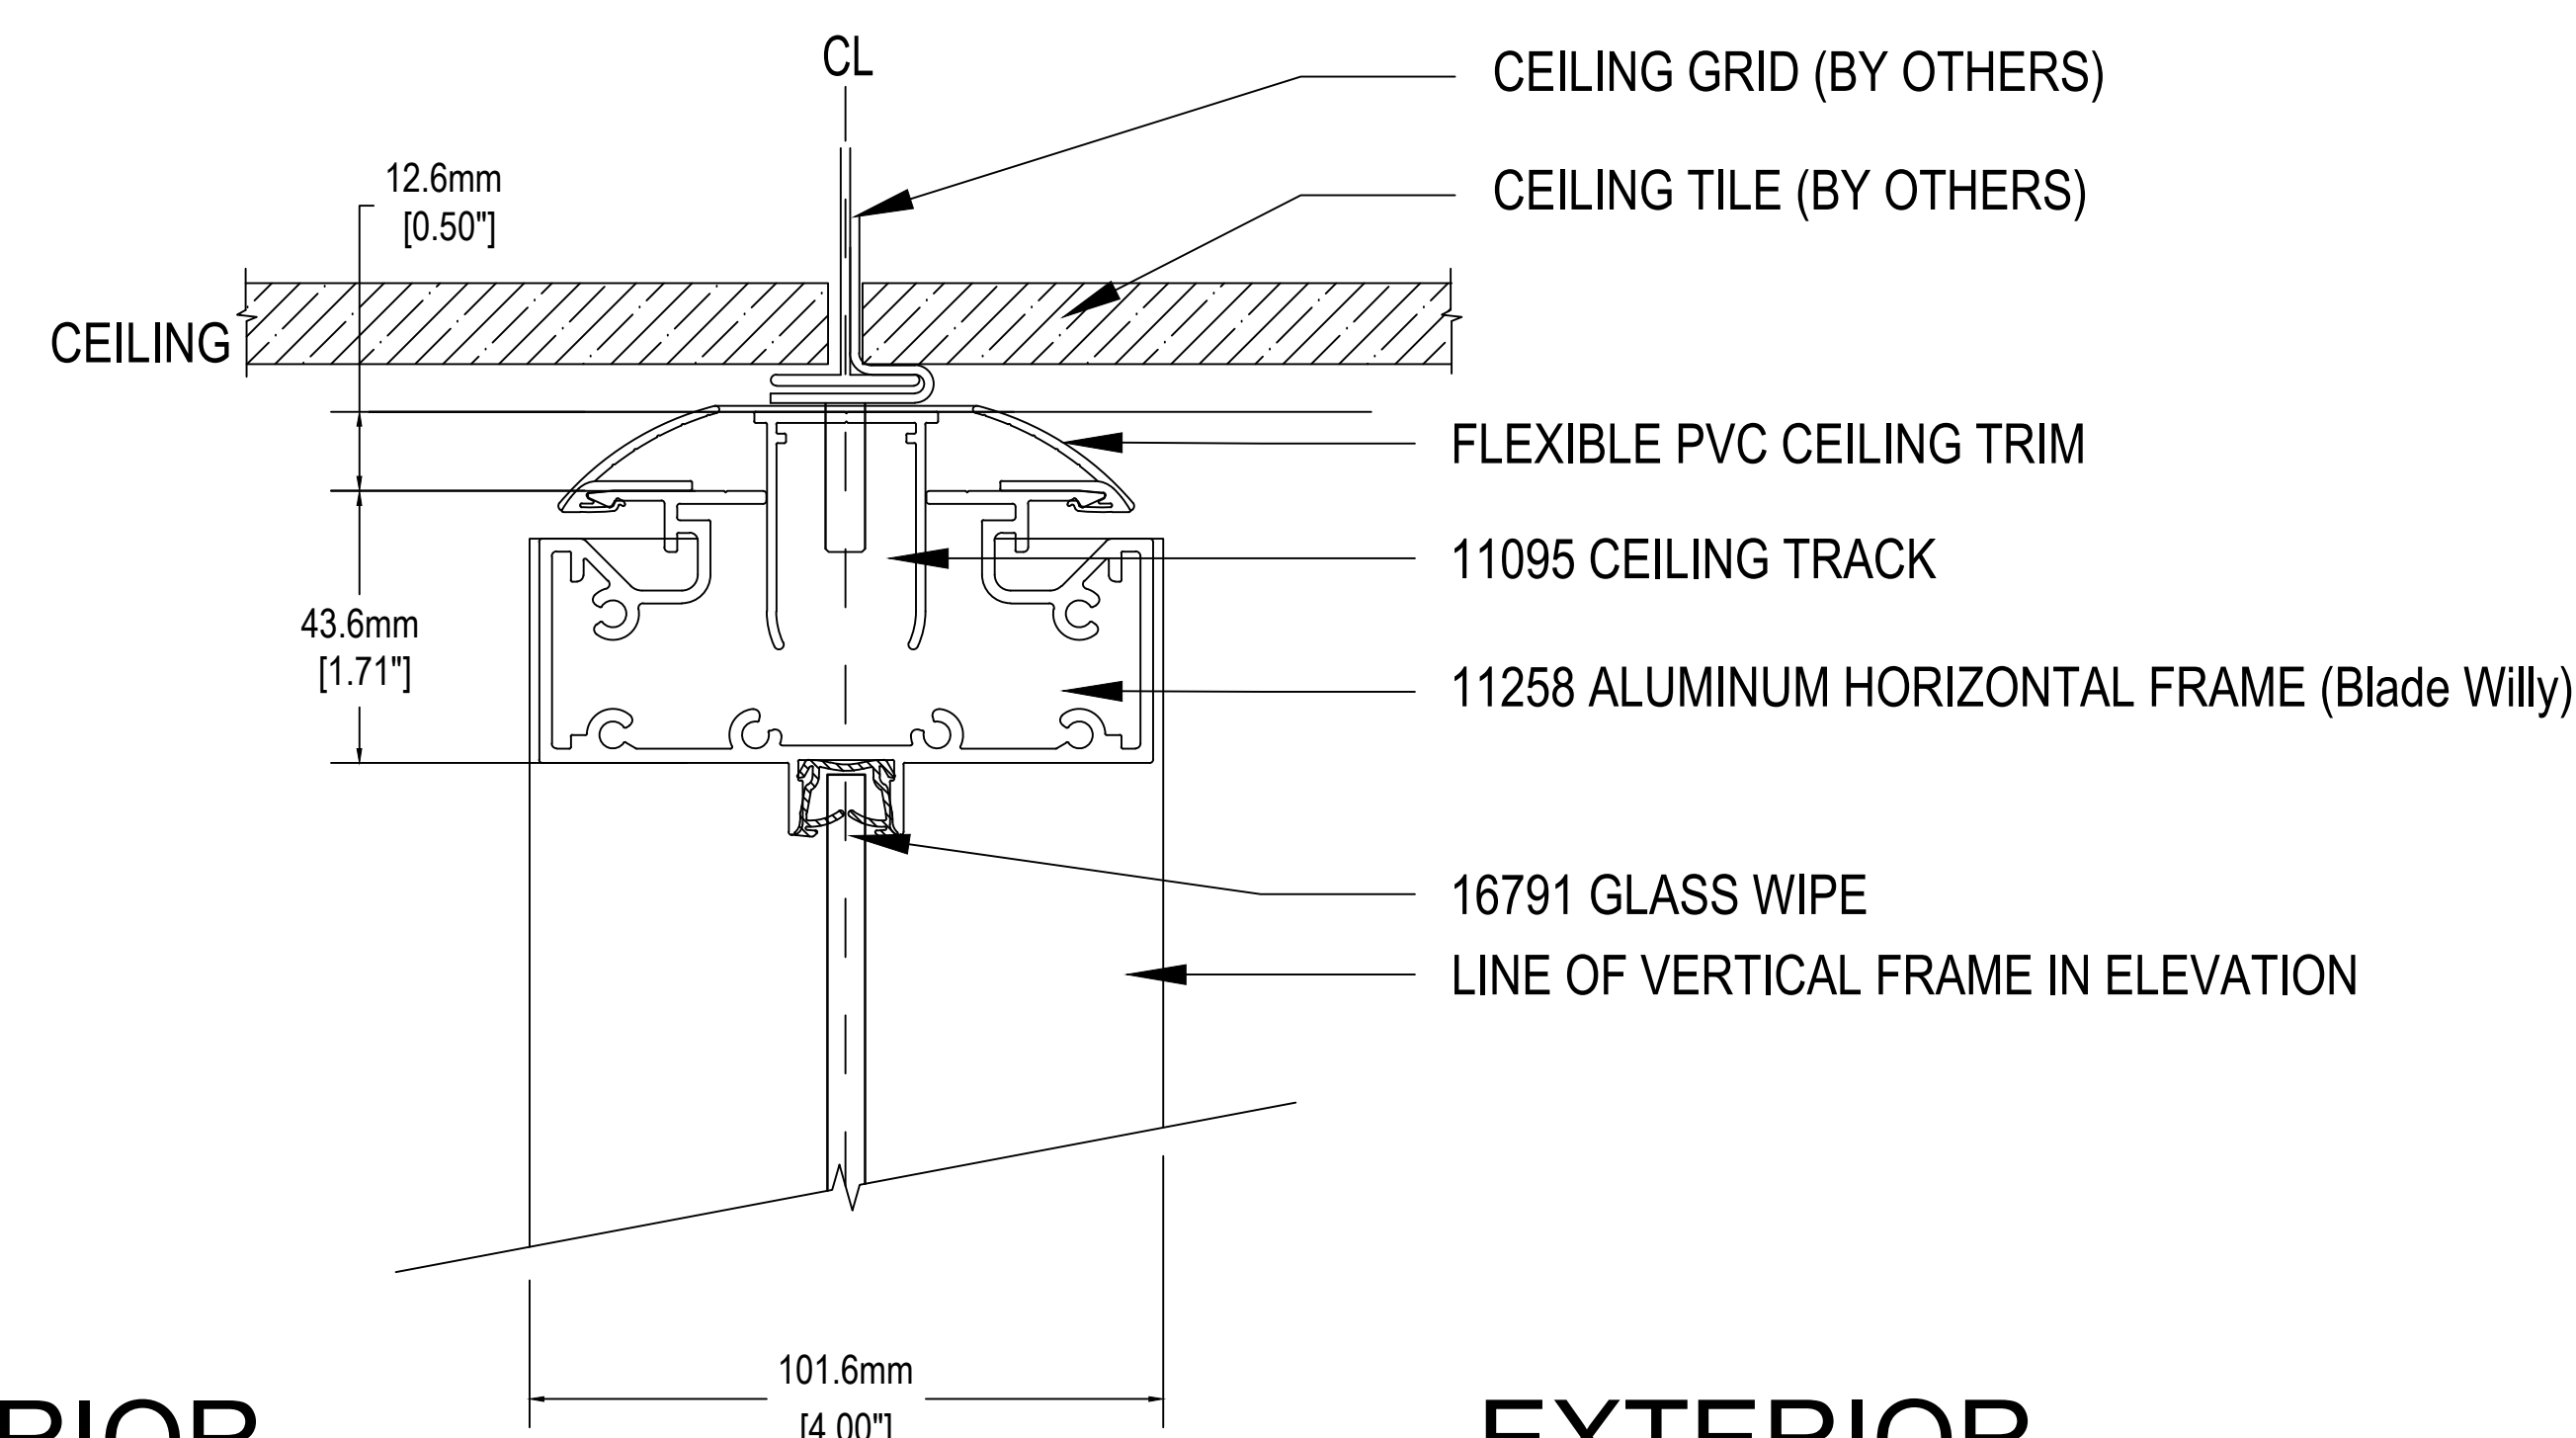


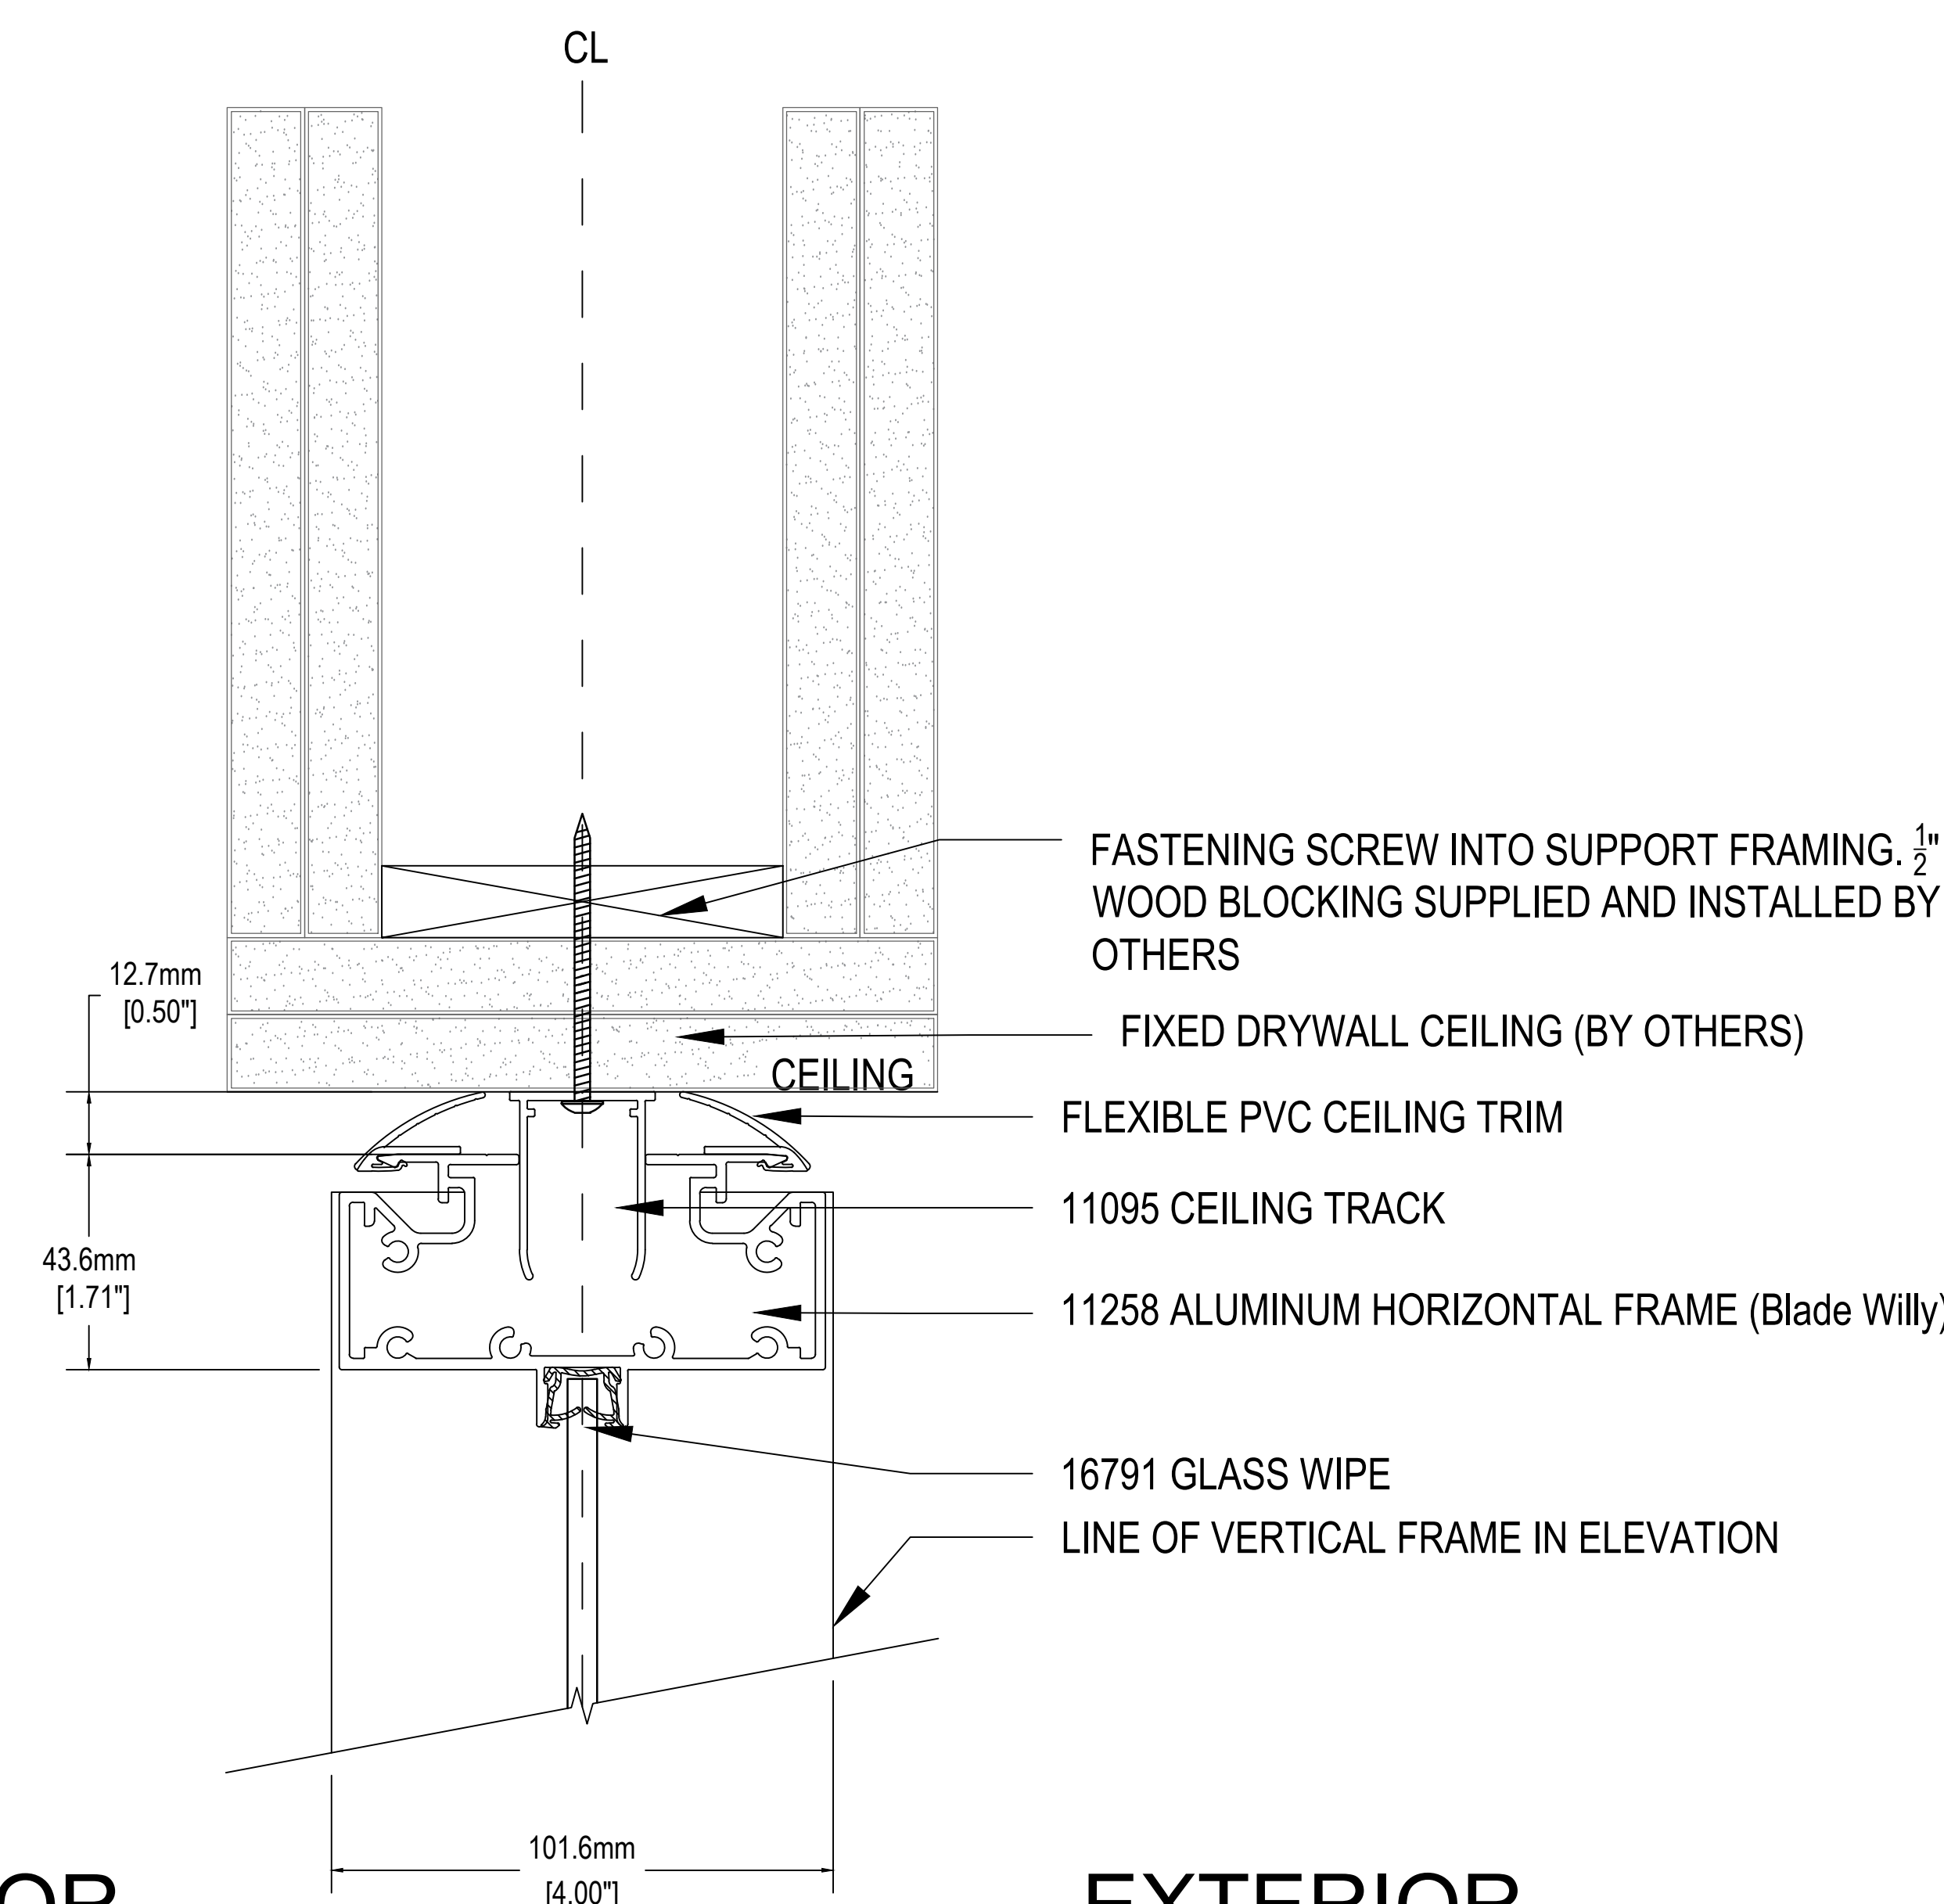


INTERIOR
ROOM

EXTERIOR
ROOM

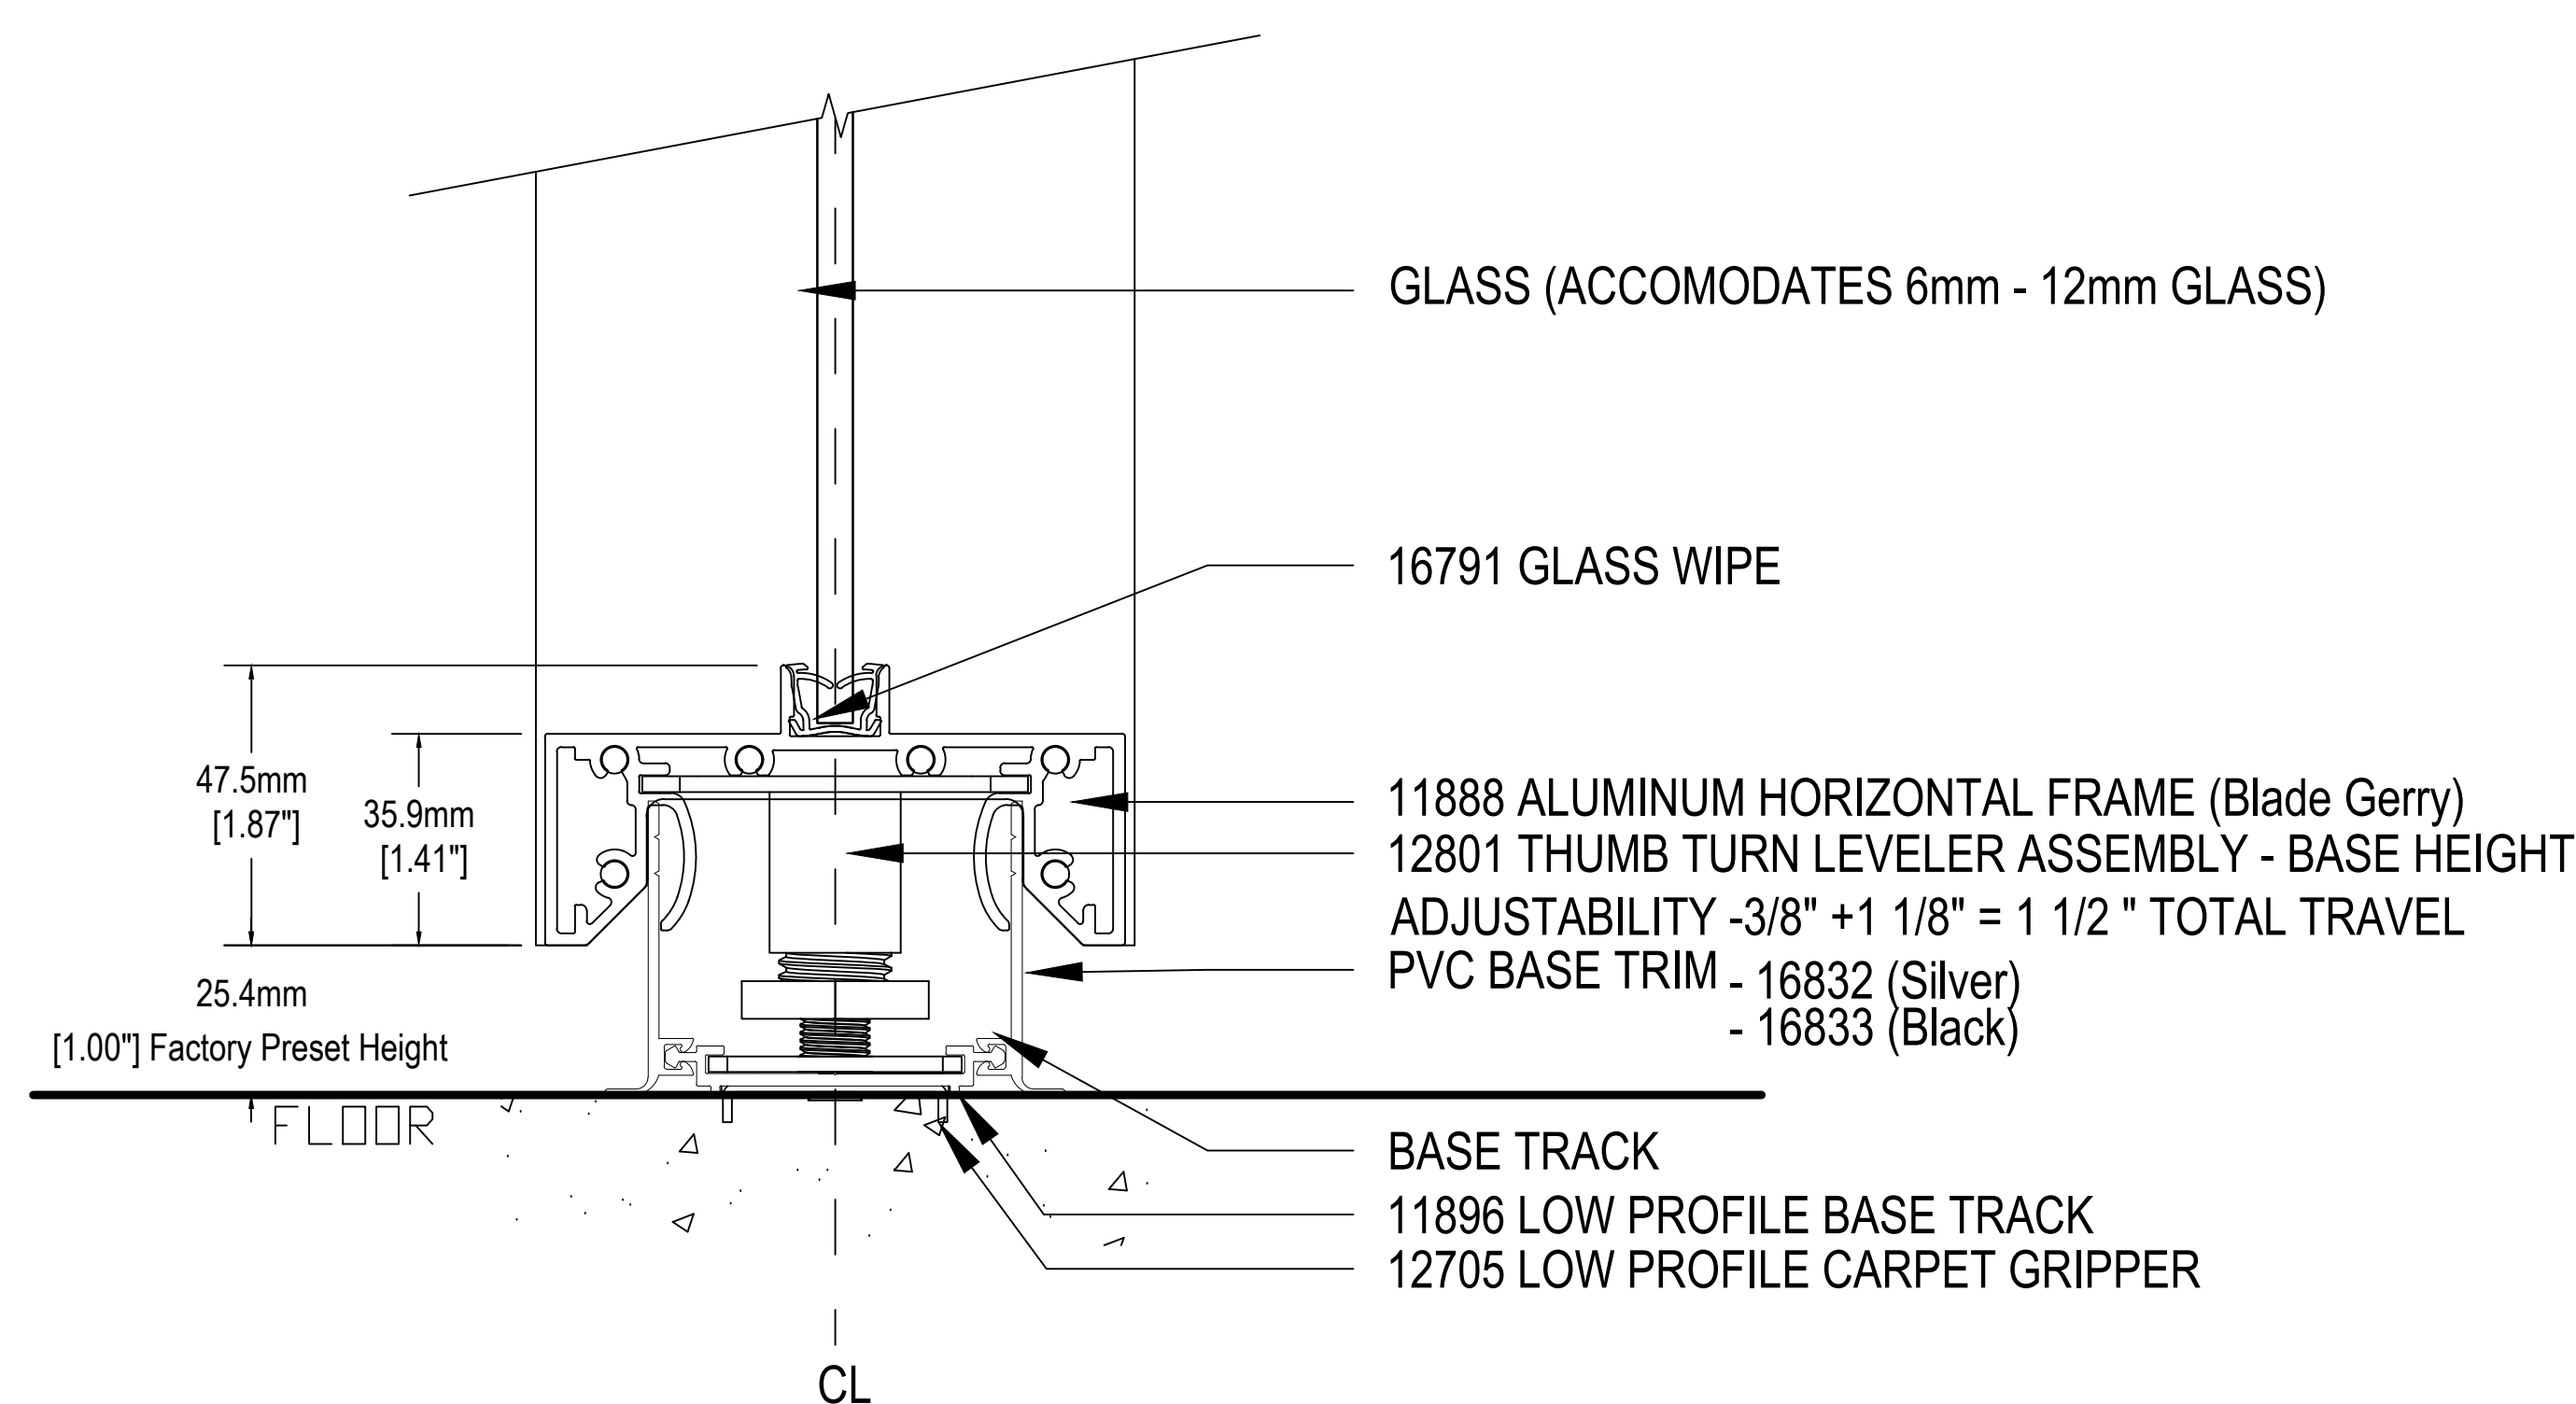

INTERIOR
ROOM

EXTERIOR
ROOM

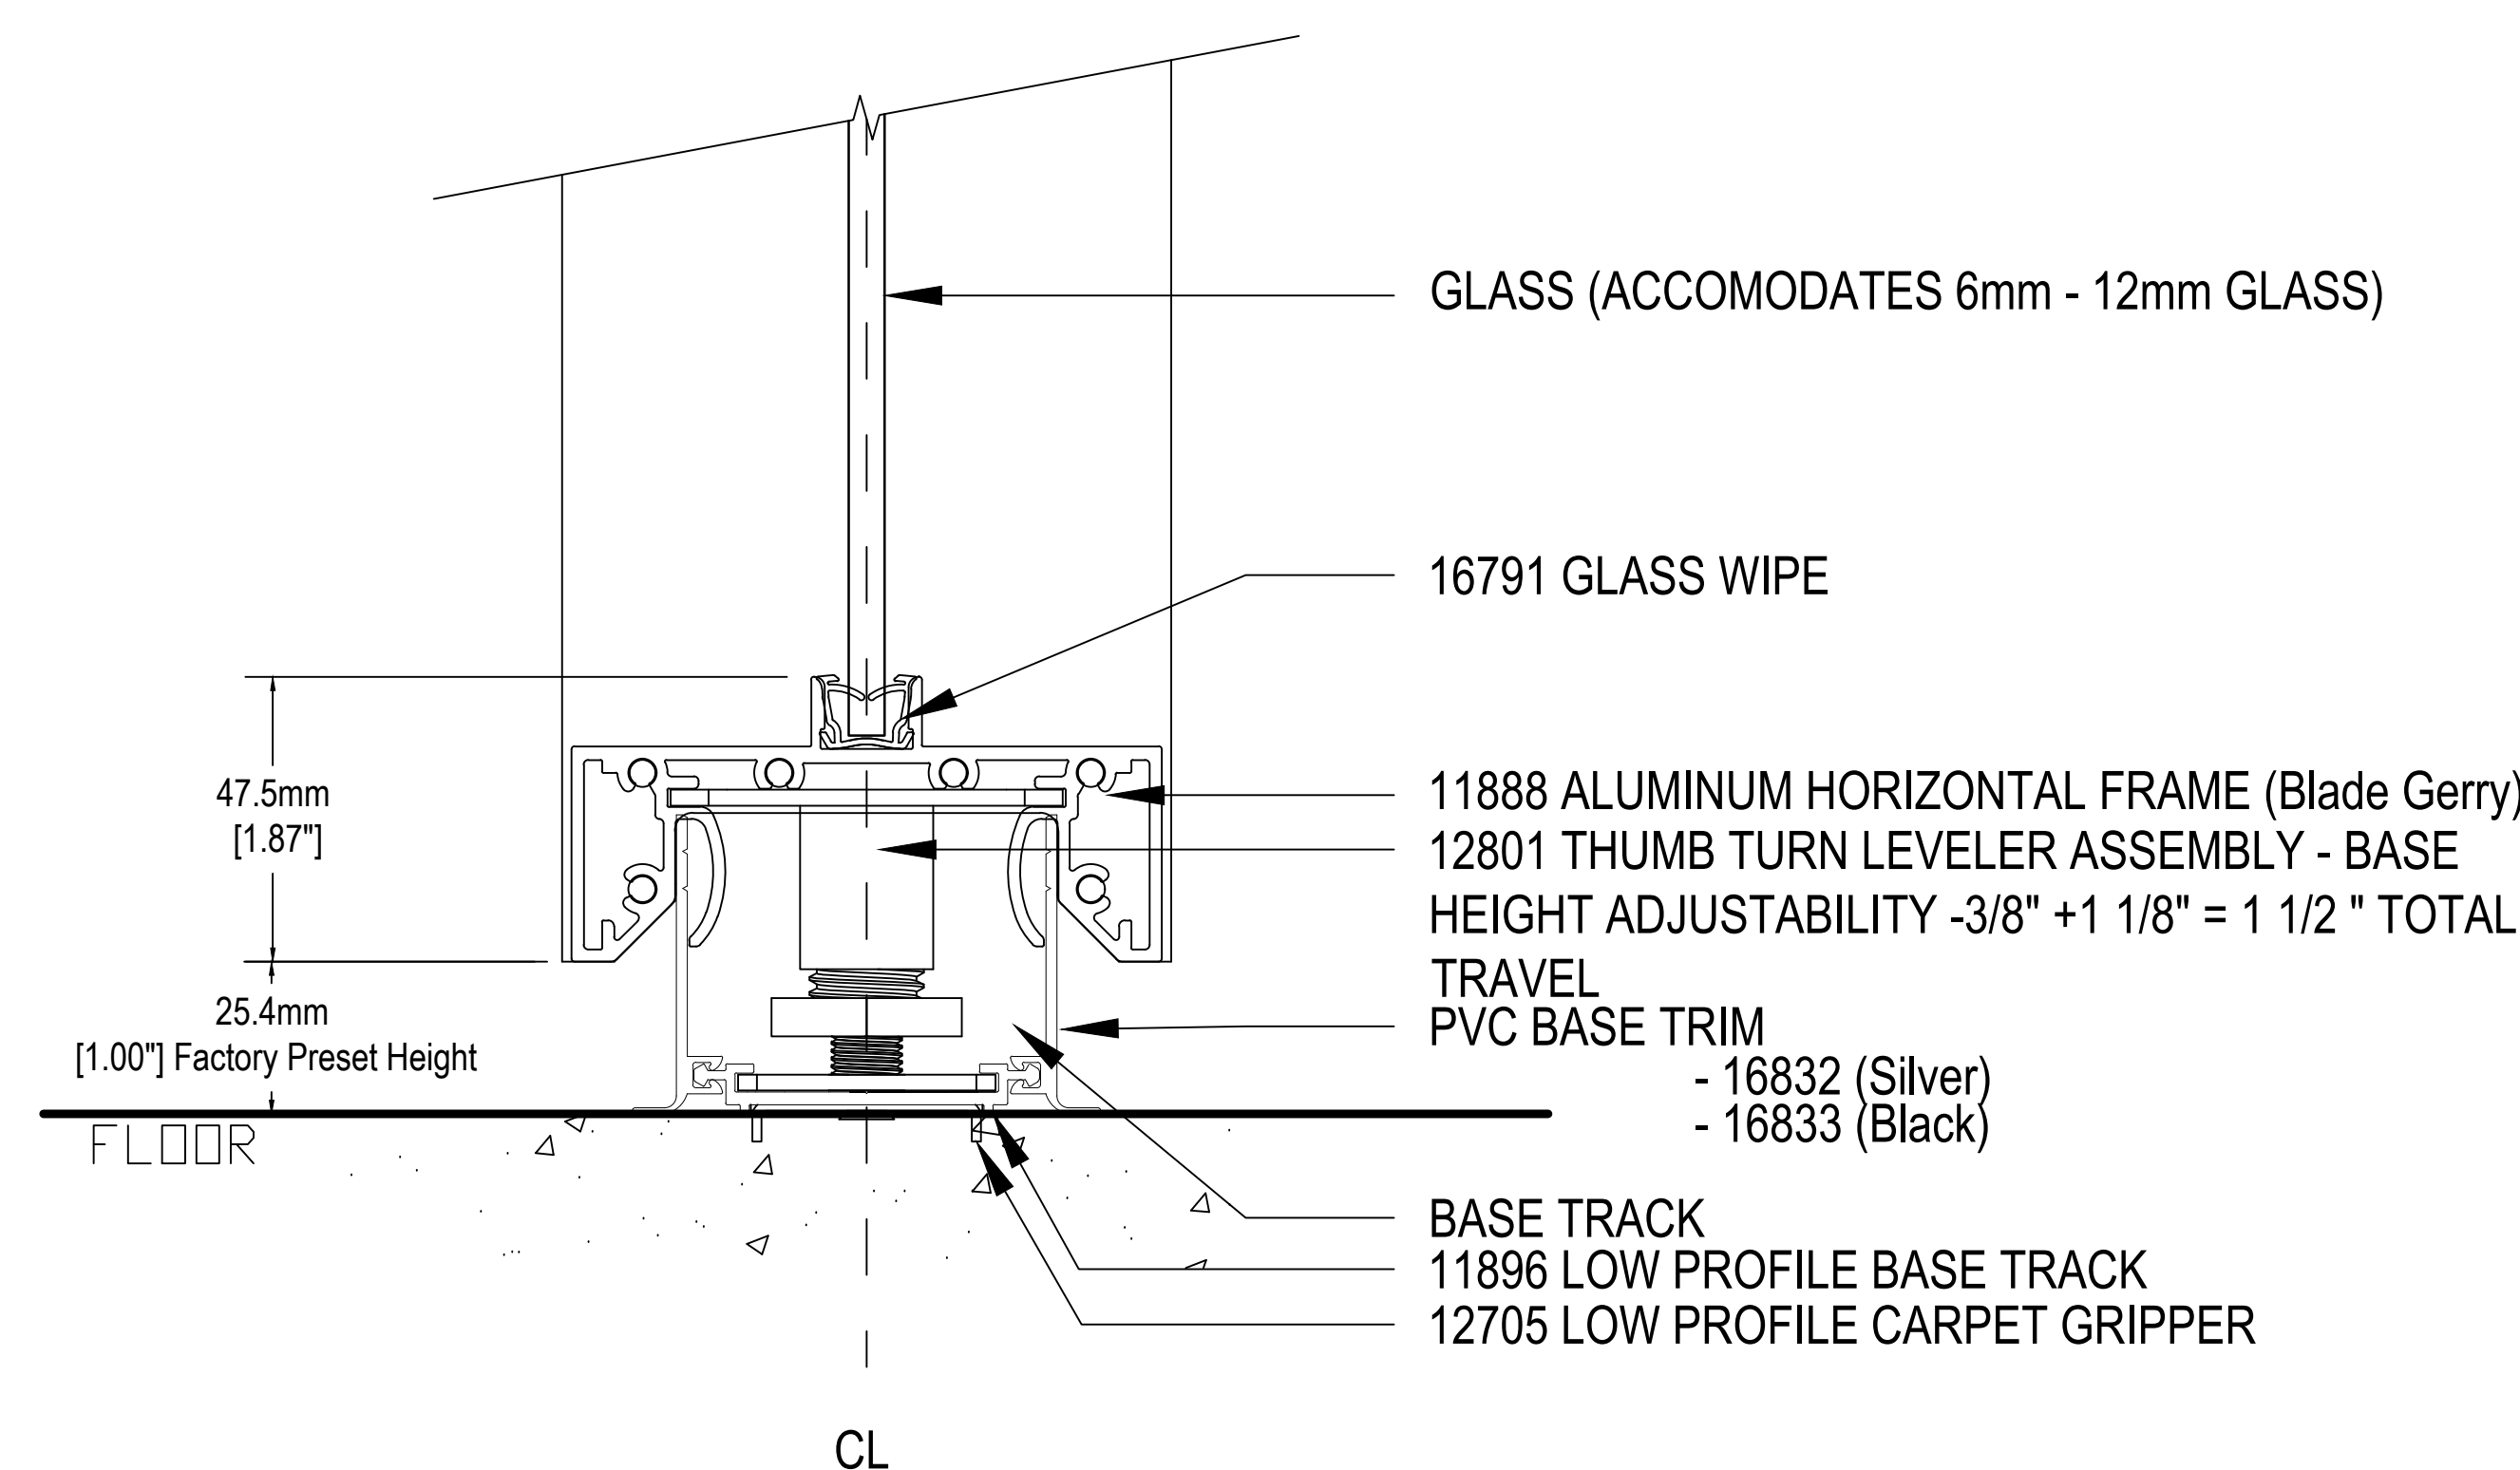

DRAWING TITLE:
BLADE_WALL_CONNECTIONS

SCALE:
NTS

NOTE: IMAGES ARE FOR ILLUSTRATION PURPOSES.
ACTUAL PRODUCT/FINISHES MAY NOT APPEAR EXACTLY AS SHOWN.
DO NOT SCALE DRAWINGS

DRAWN BY: xx

DATE: 08/20/2026

REV: MM/DD/YYYY

REV: MM/DD/YYYY

REV: MM/DD/YYYY

PROPOSAL NO.

#####

DRAWING NO.

A4

1 **BLADE GLASS WALL - CEILING GRID**
BASE CONNECTION AND HEADER CONNECTION NTS

2 **BLADE GLASS WALL - BULKHEAD**
BASE CONNECTION AND HEADER CONNECTION NTS