



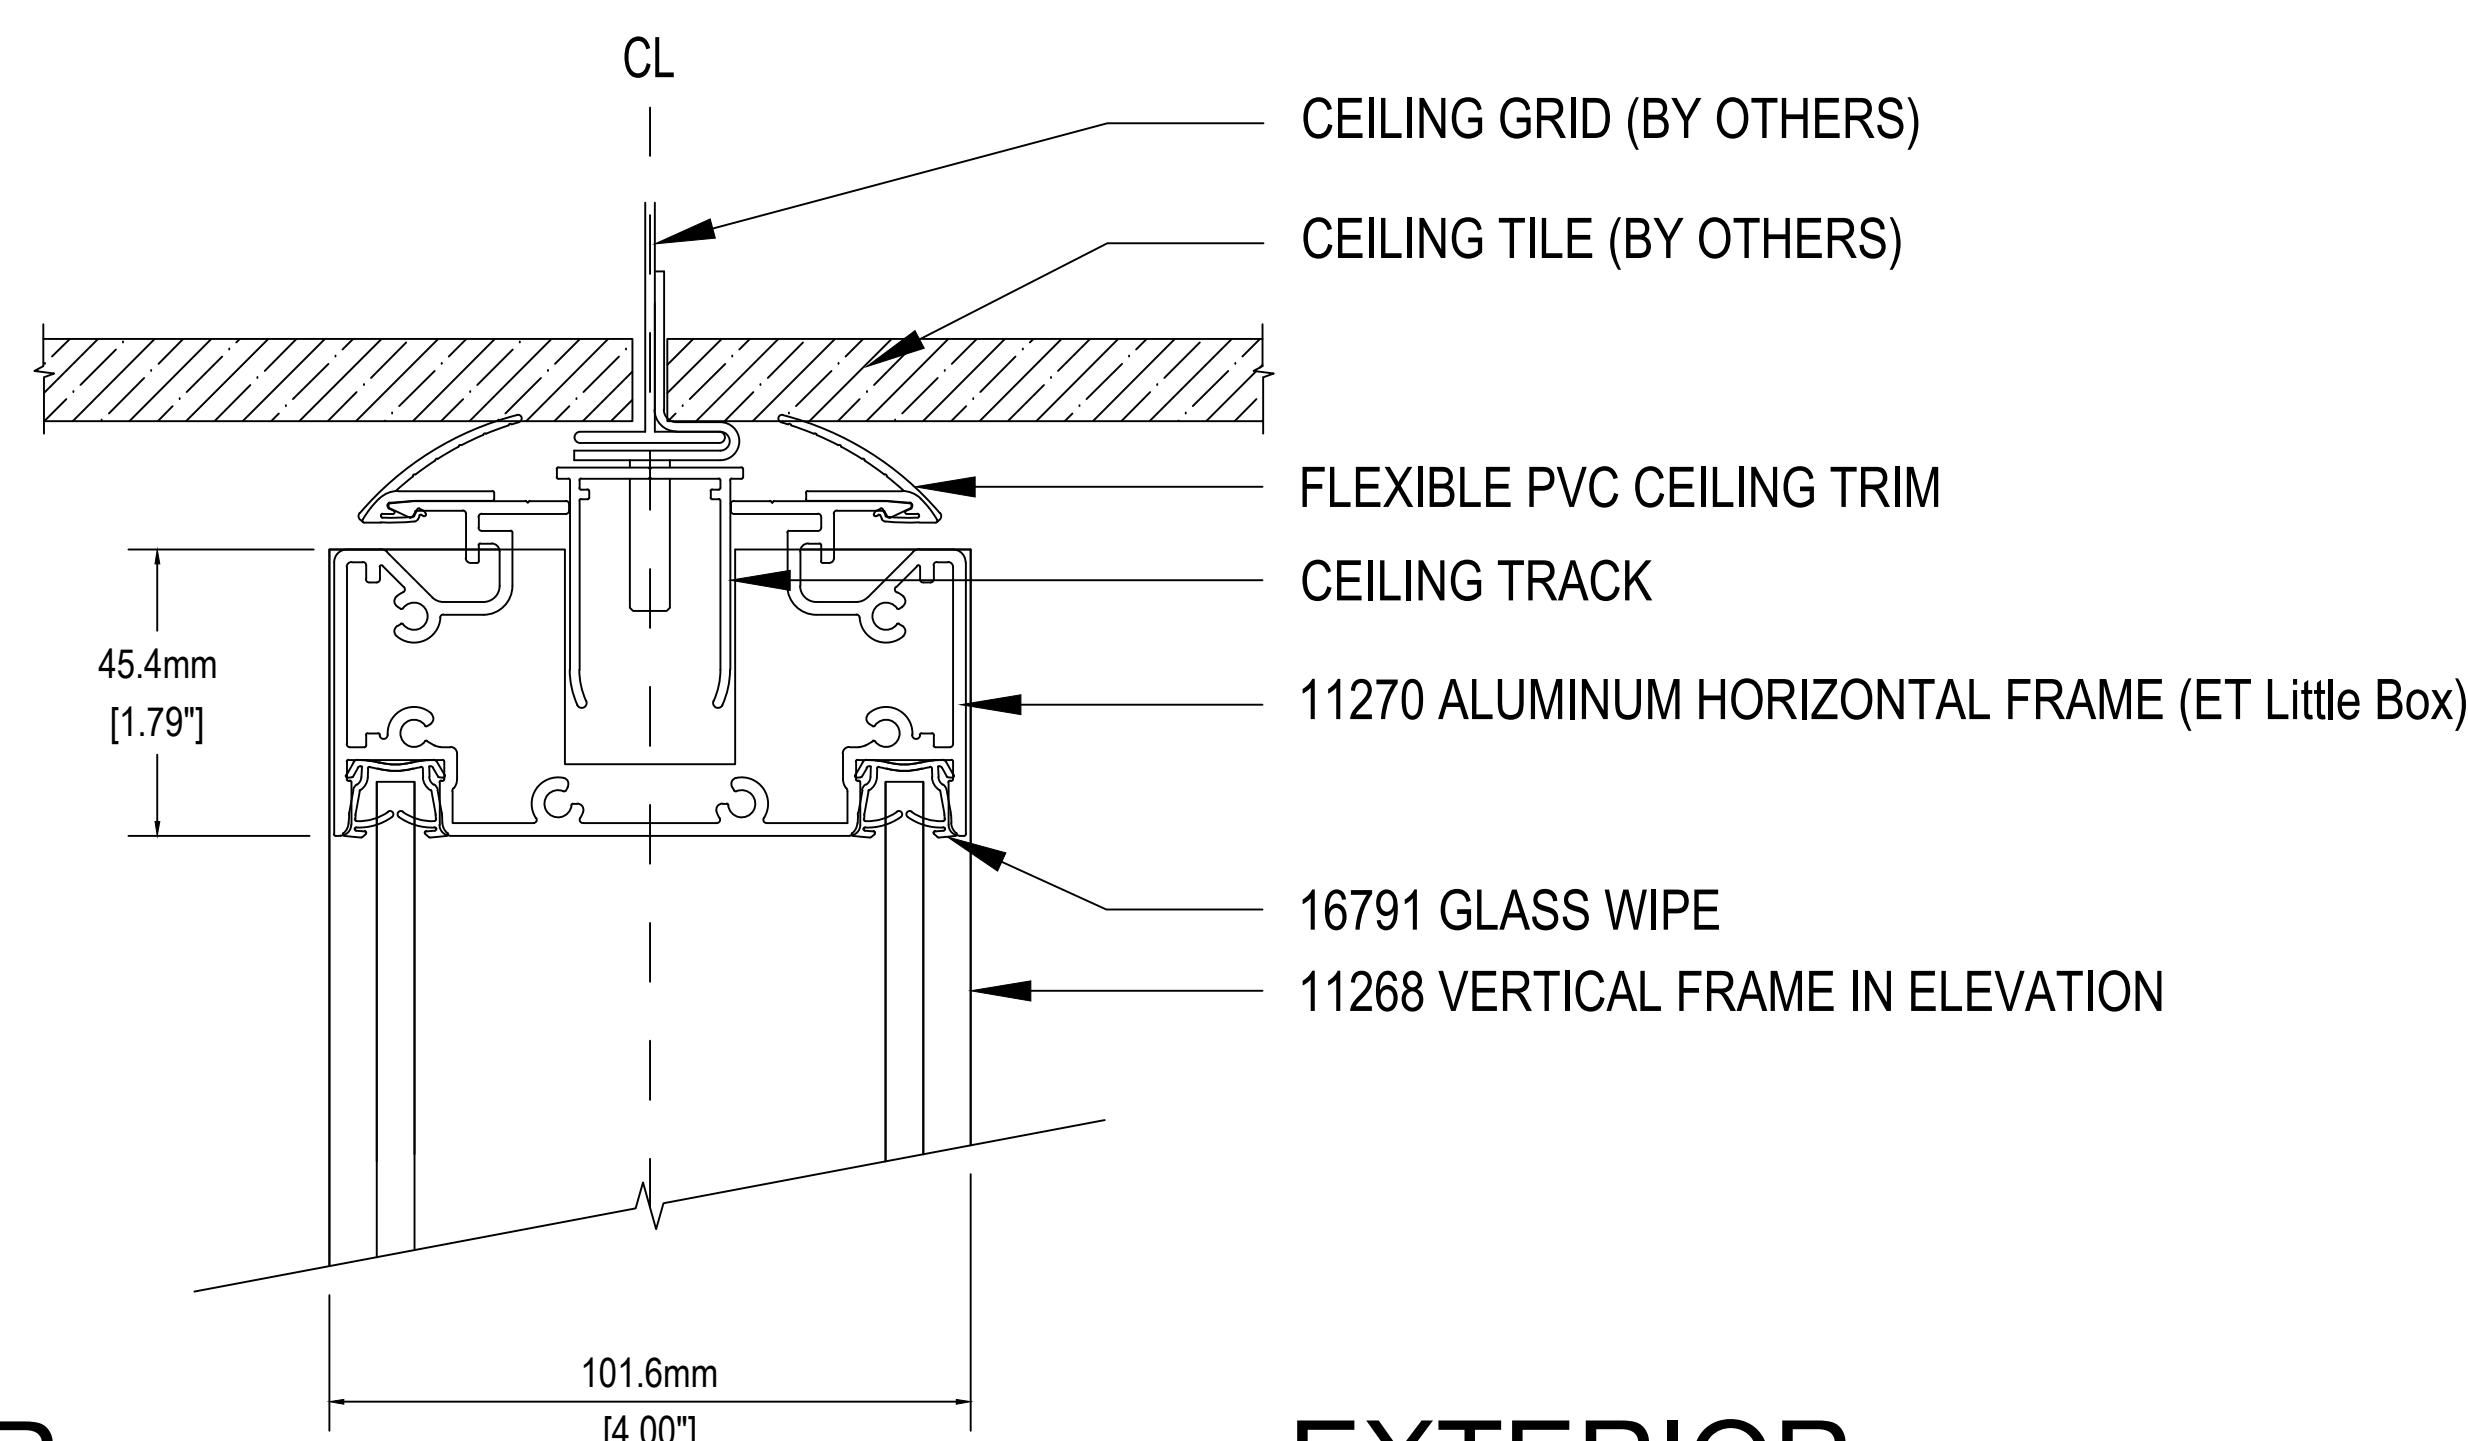



INTERIOR
ROOM

EXTERIOR
ROOM

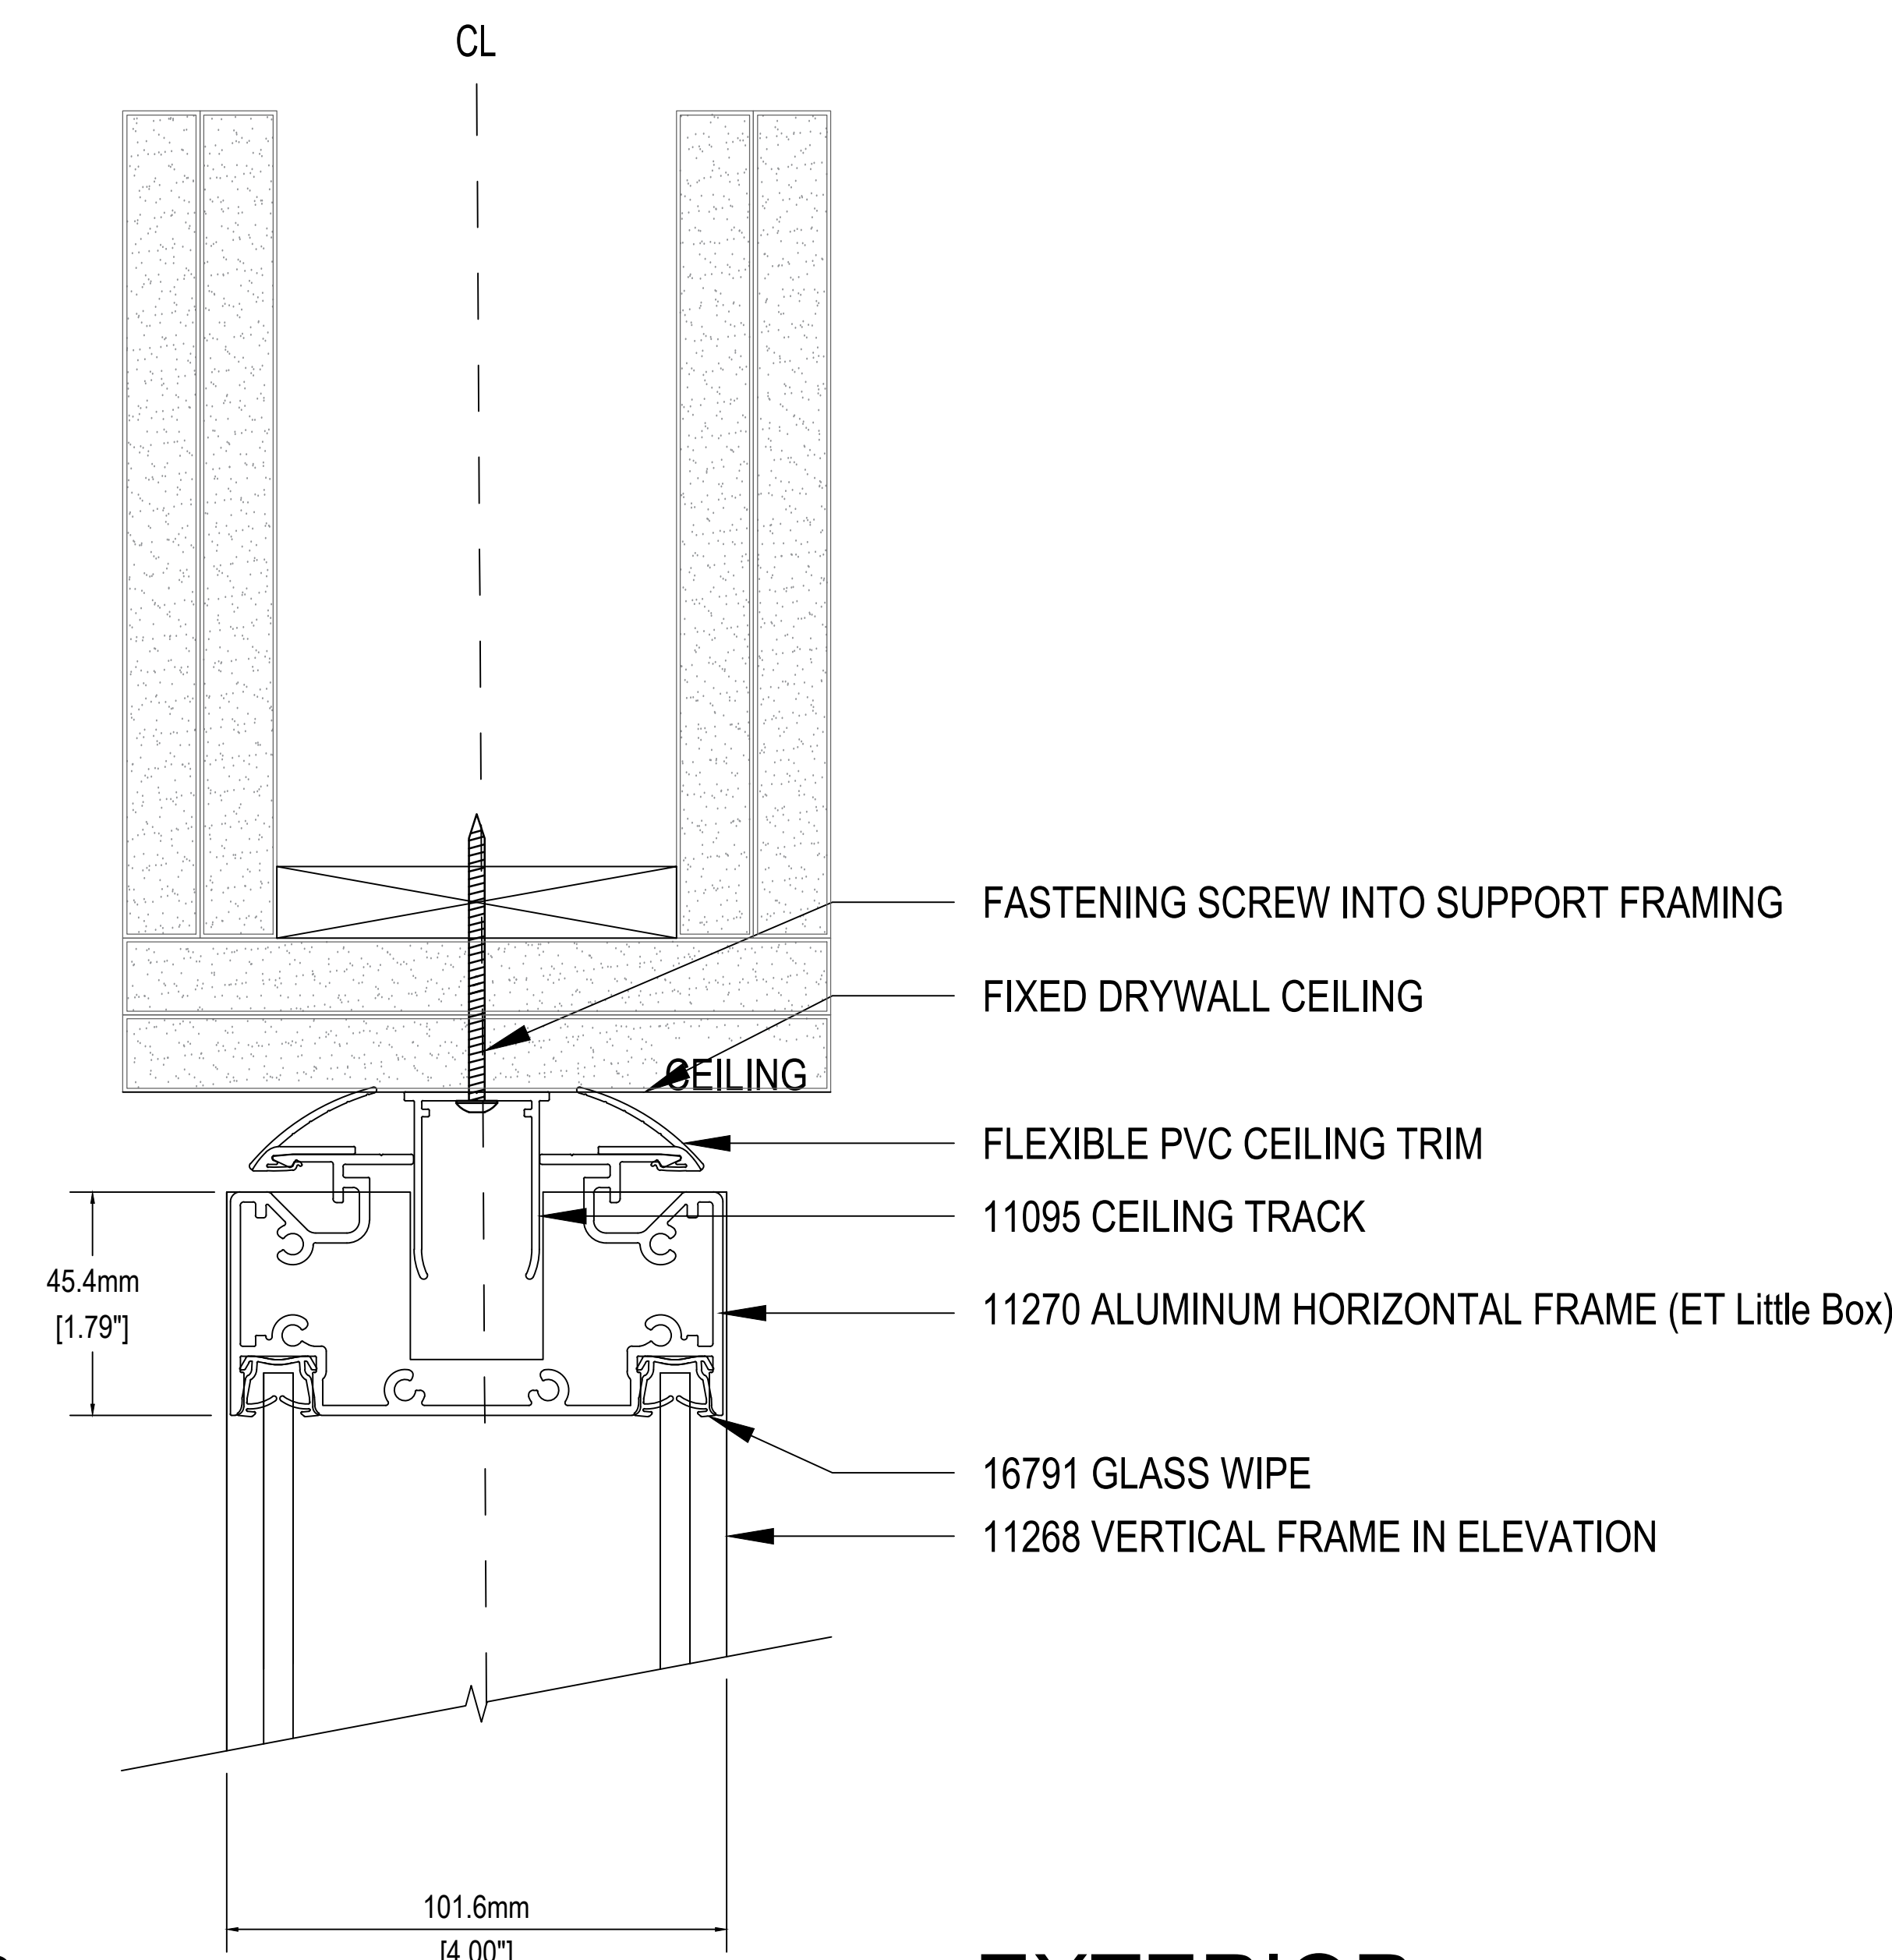

INTERIOR
ROOM

EXTERIOR
ROOM

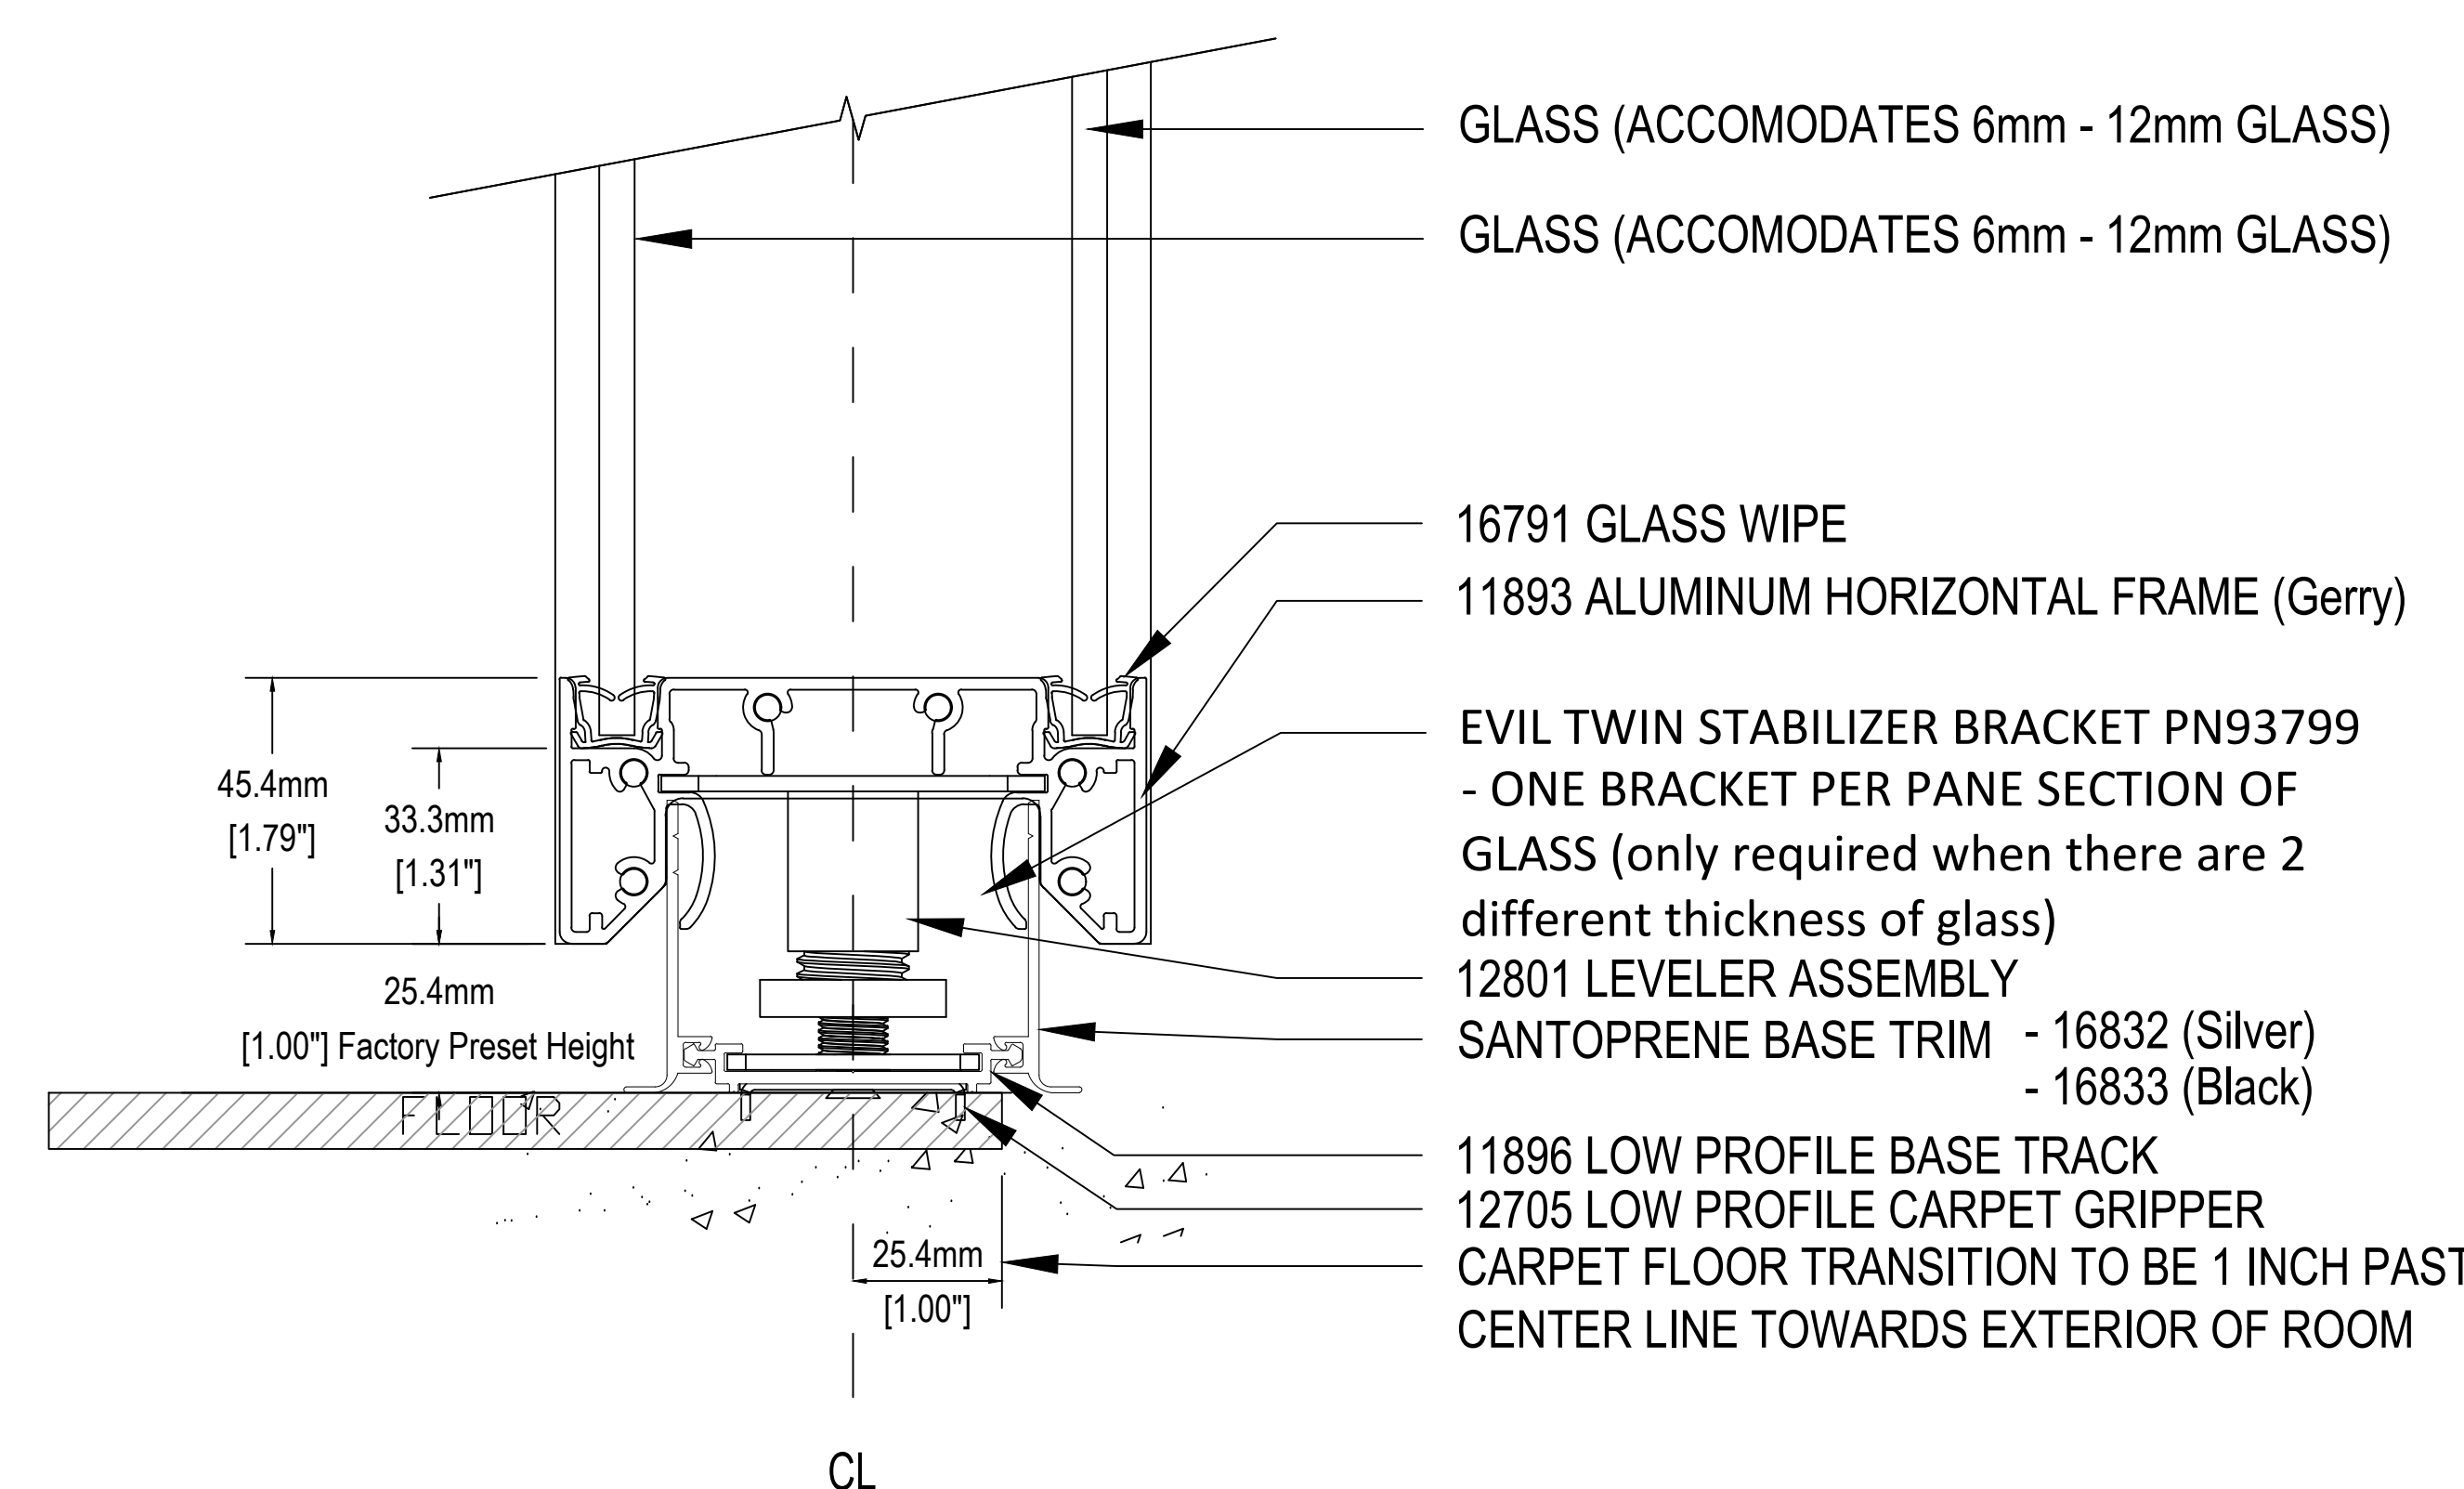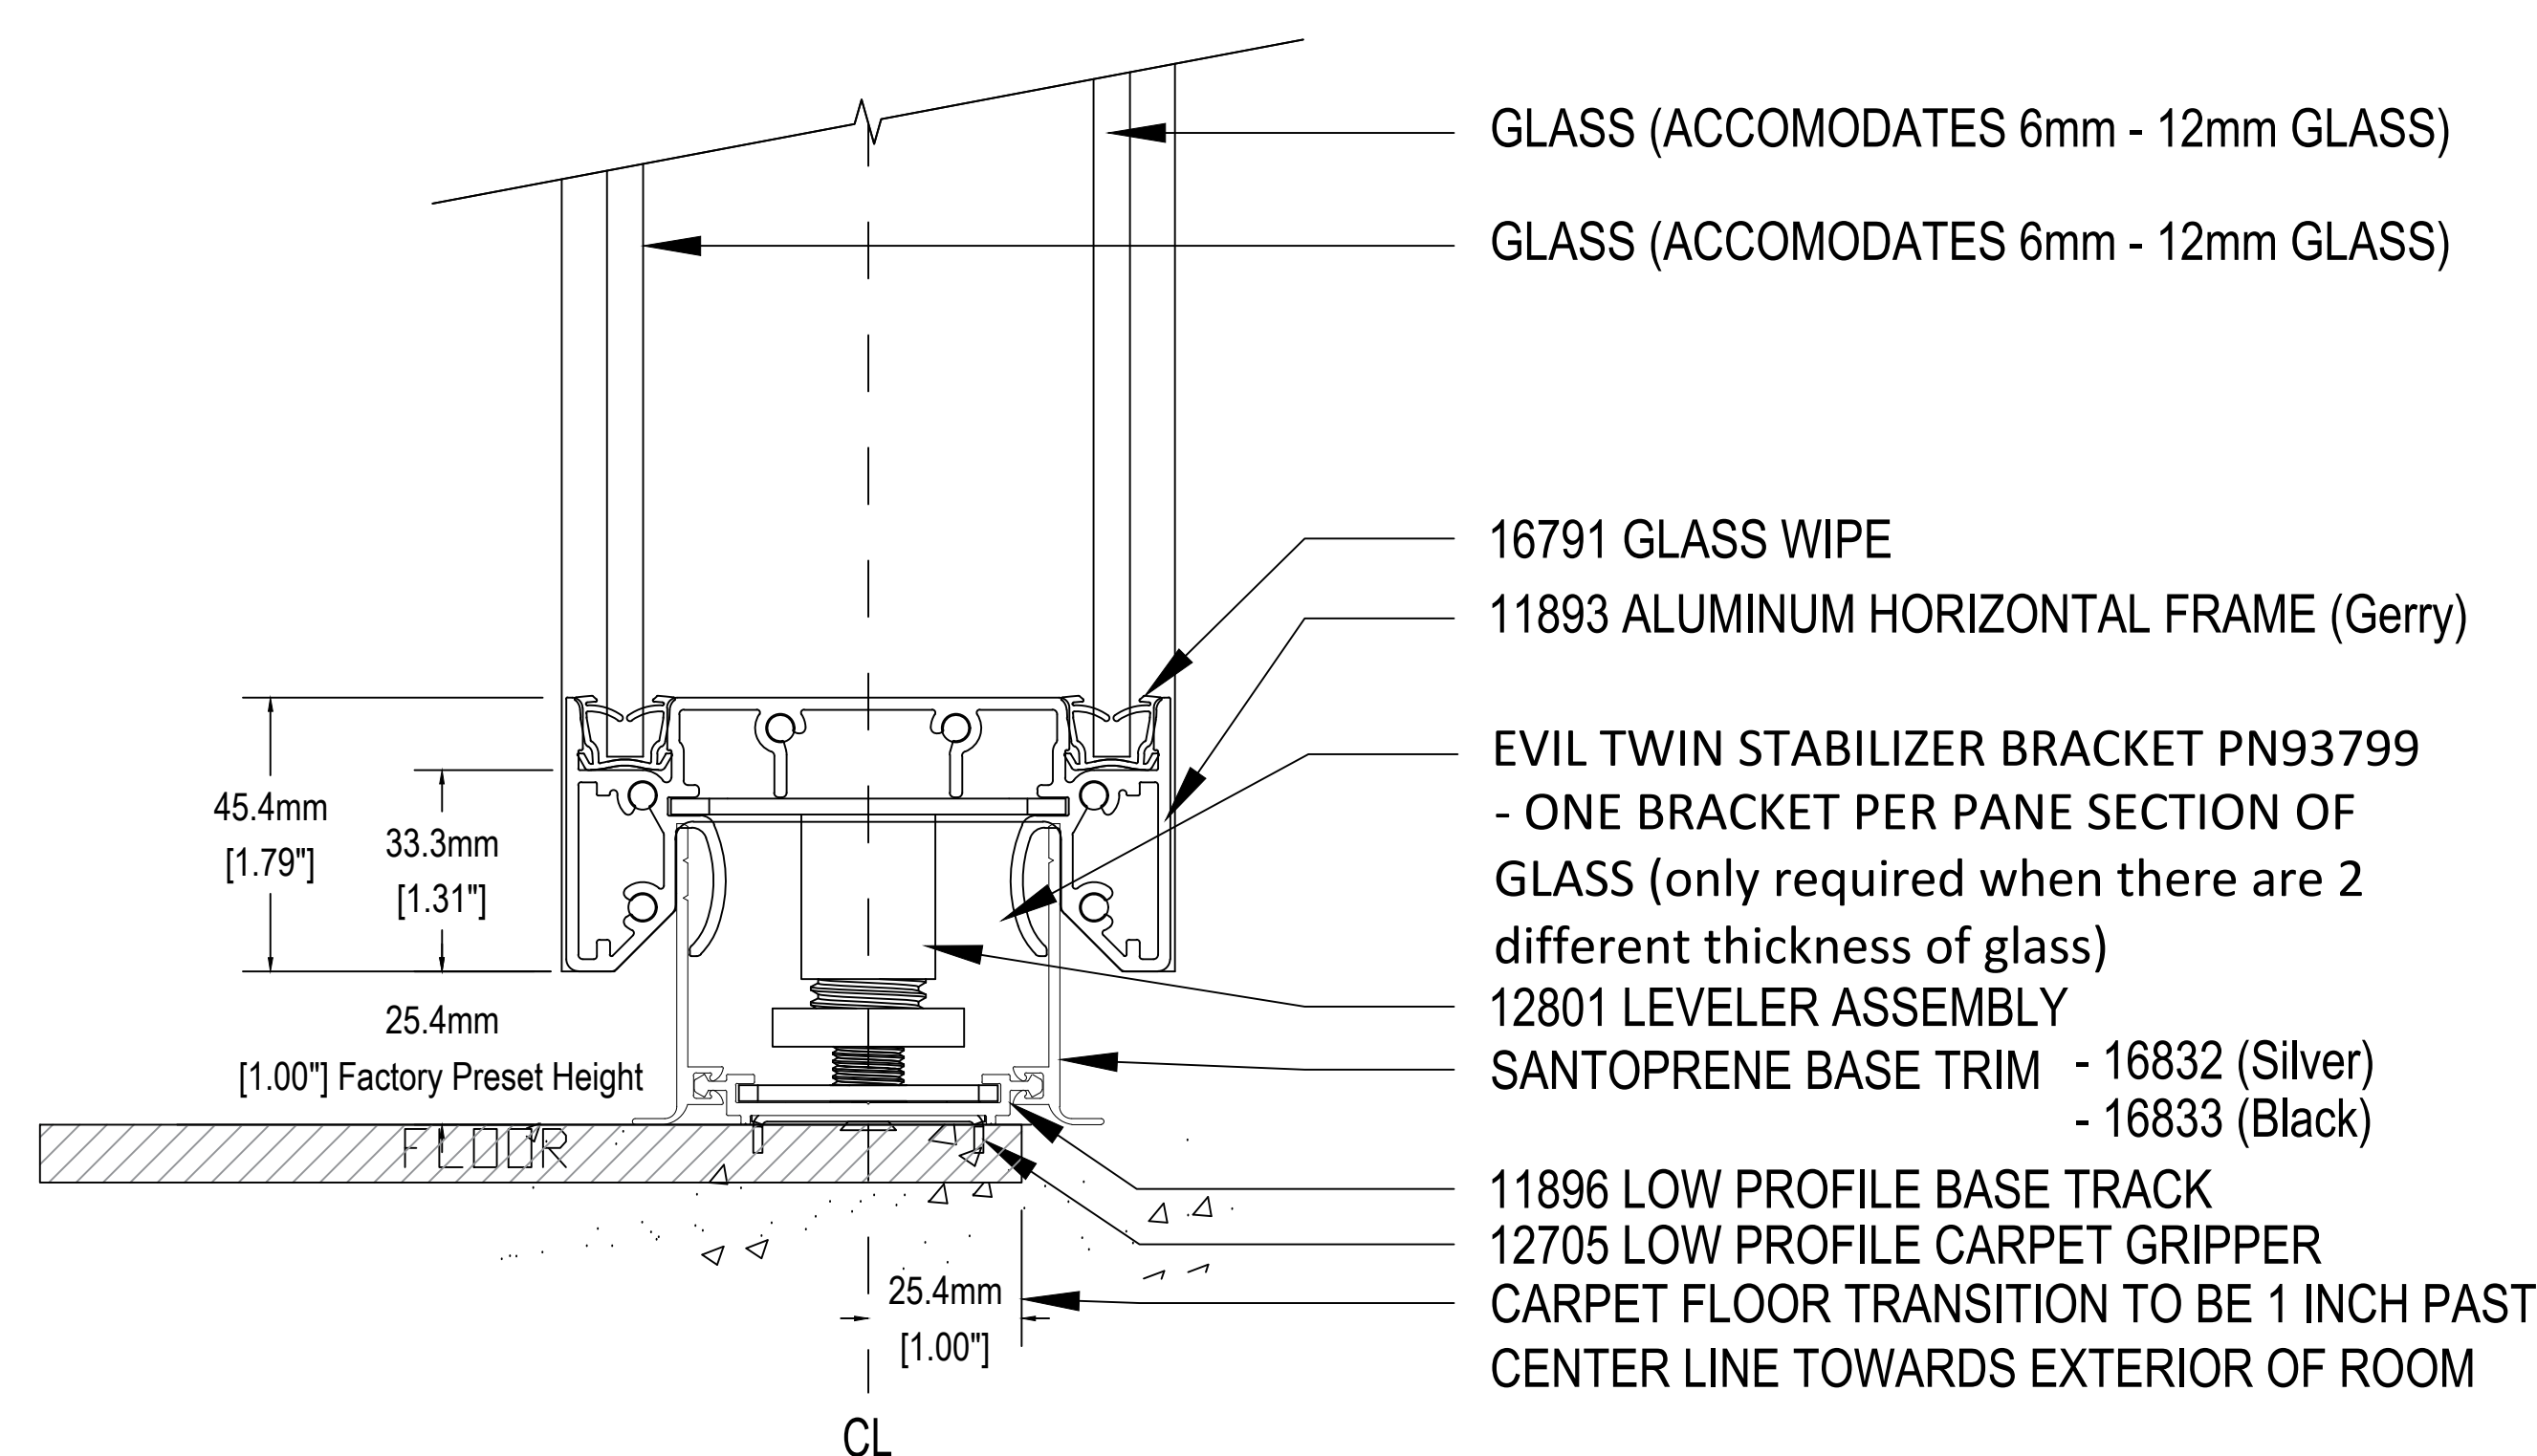

DRAWING TITLE:
EVIL_TWIN_(DOUBLE_PANE)_WALL_CONNECTIONS

SCALE:
NTS

NOTE: IMAGES ARE FOR ILLUSTRATION PURPOSES.
ACTUAL PRODUCT/FINISHES MAY NOT APPEAR EXACTLY AS
SHOWN.
DO NOT SCALE DRAWINGS

DRAWN BY: xx

DATE: 08/20/2026

REV: MM/DD/YYYY

REV: MM/DD/YYYY

REV: MM/DD/YYYY

PROPOSAL NO.
#####

DRAWING NO.
A5