
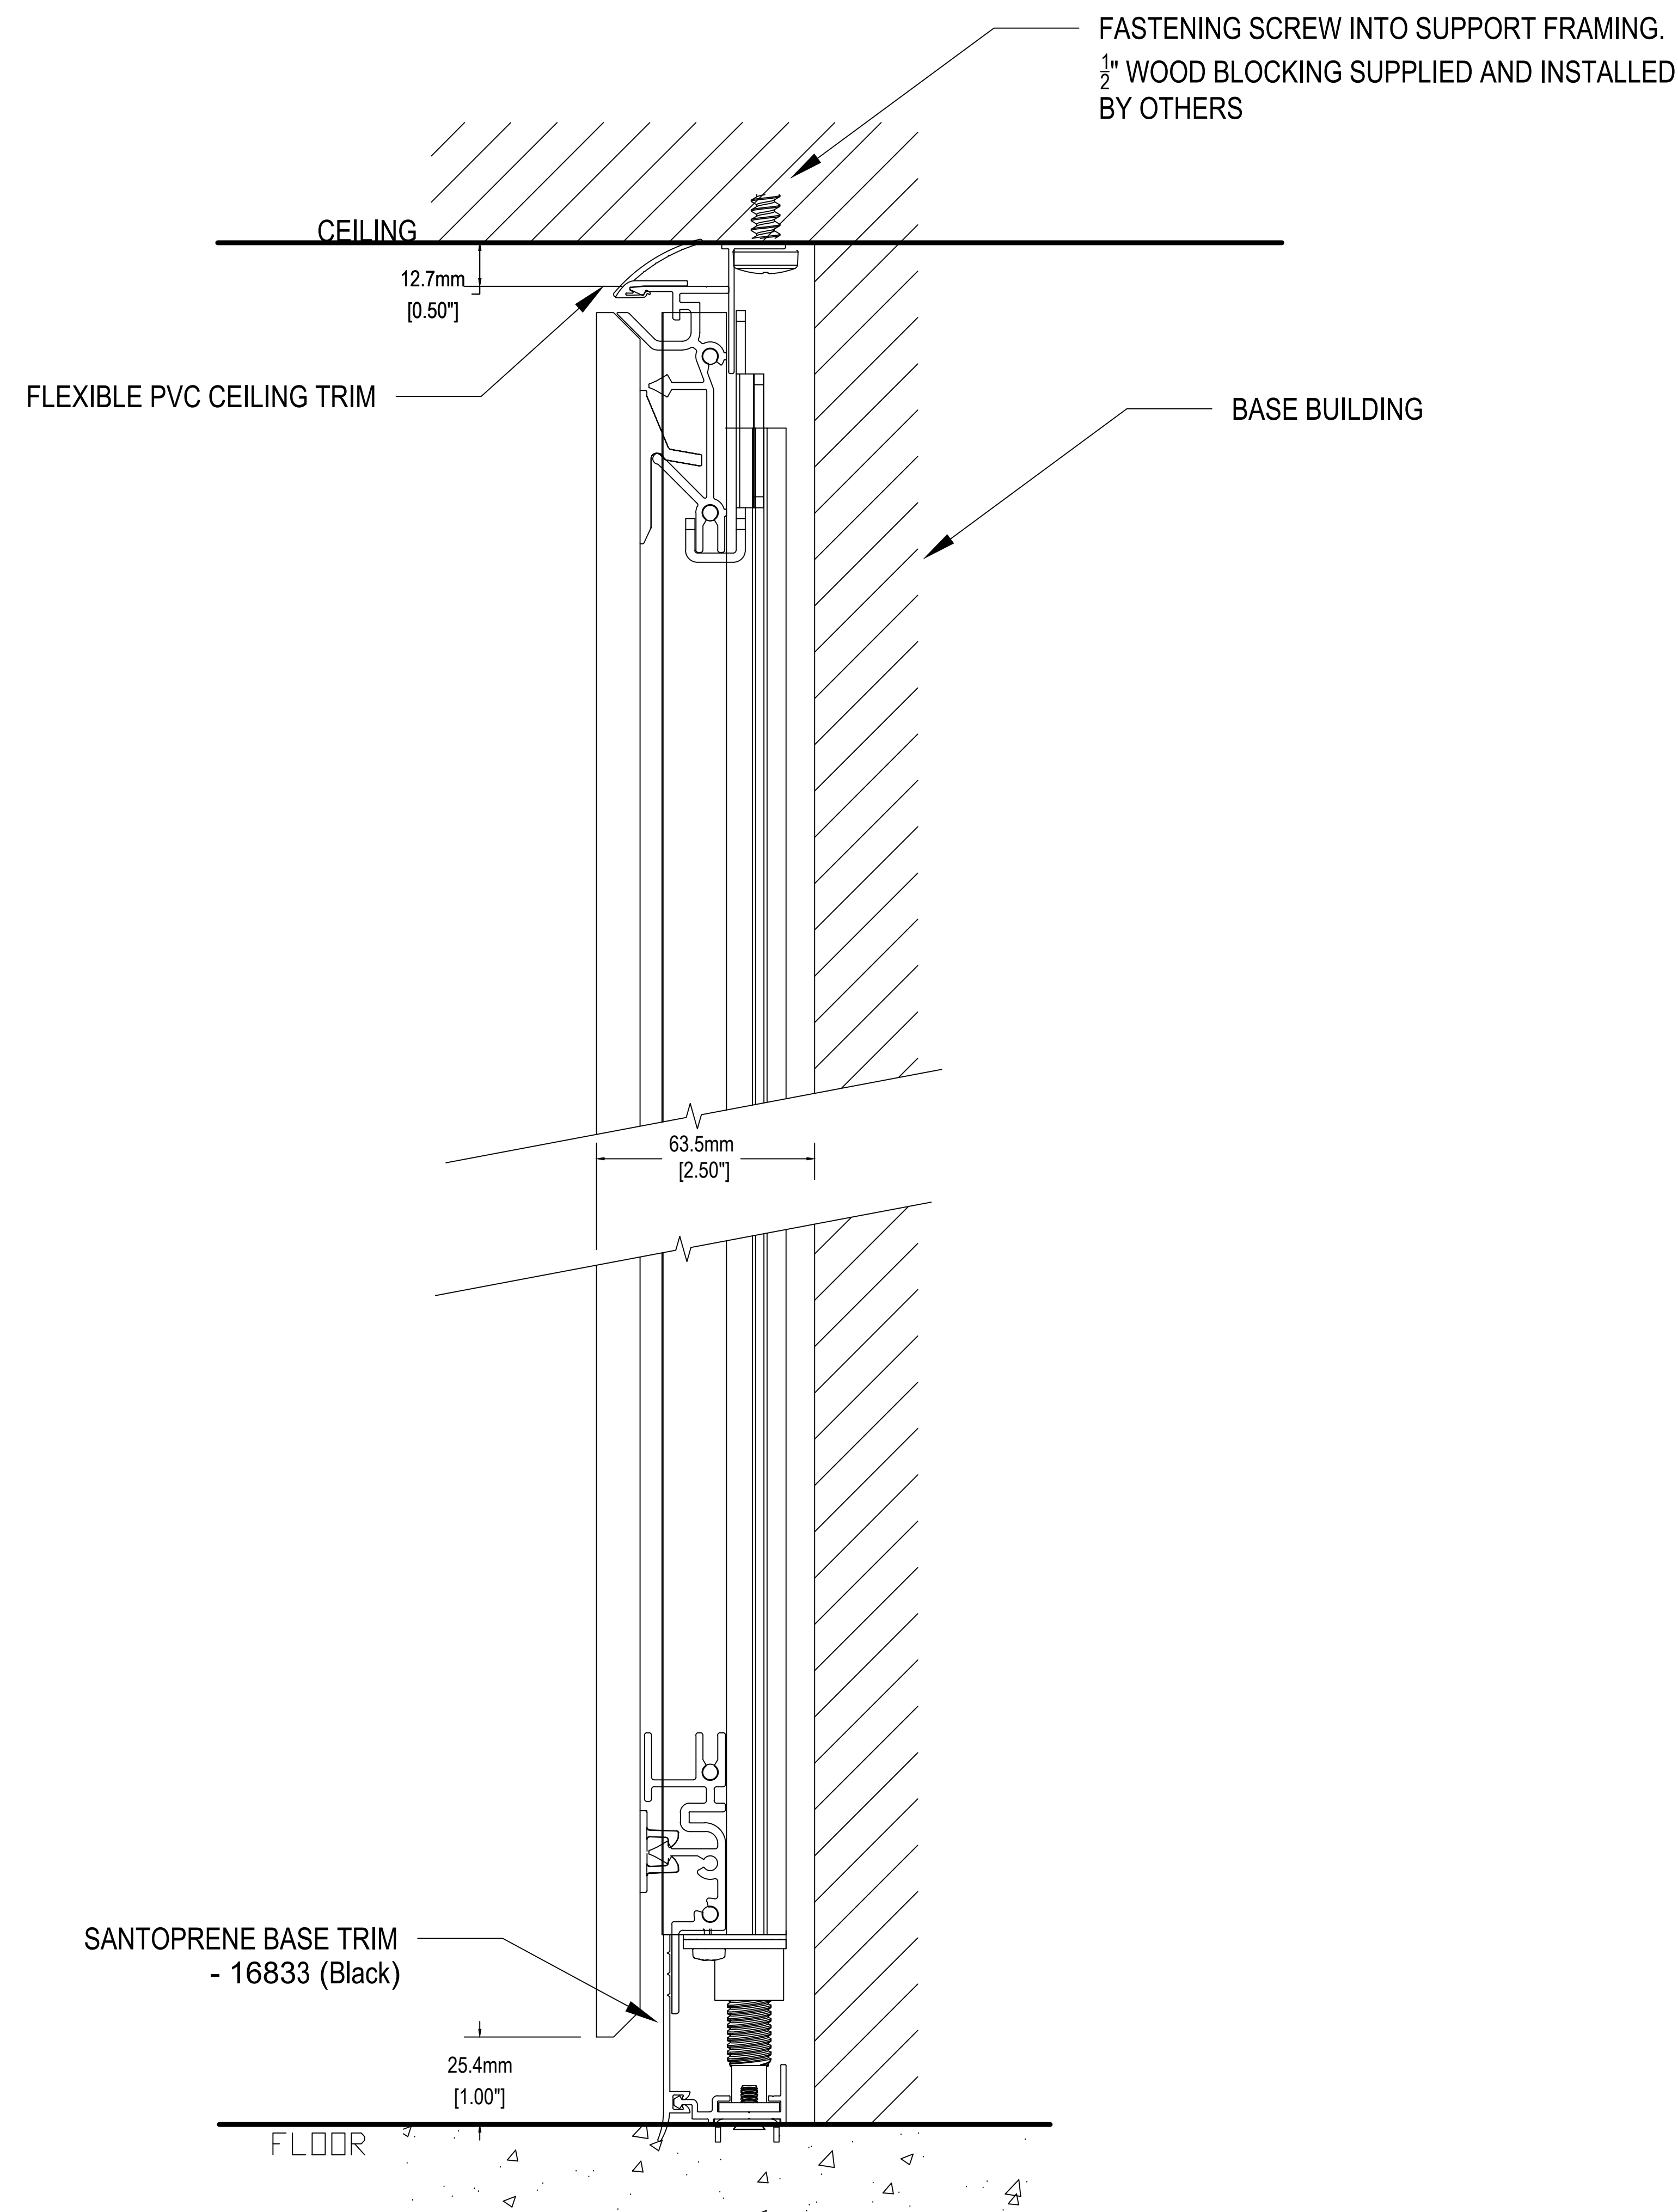


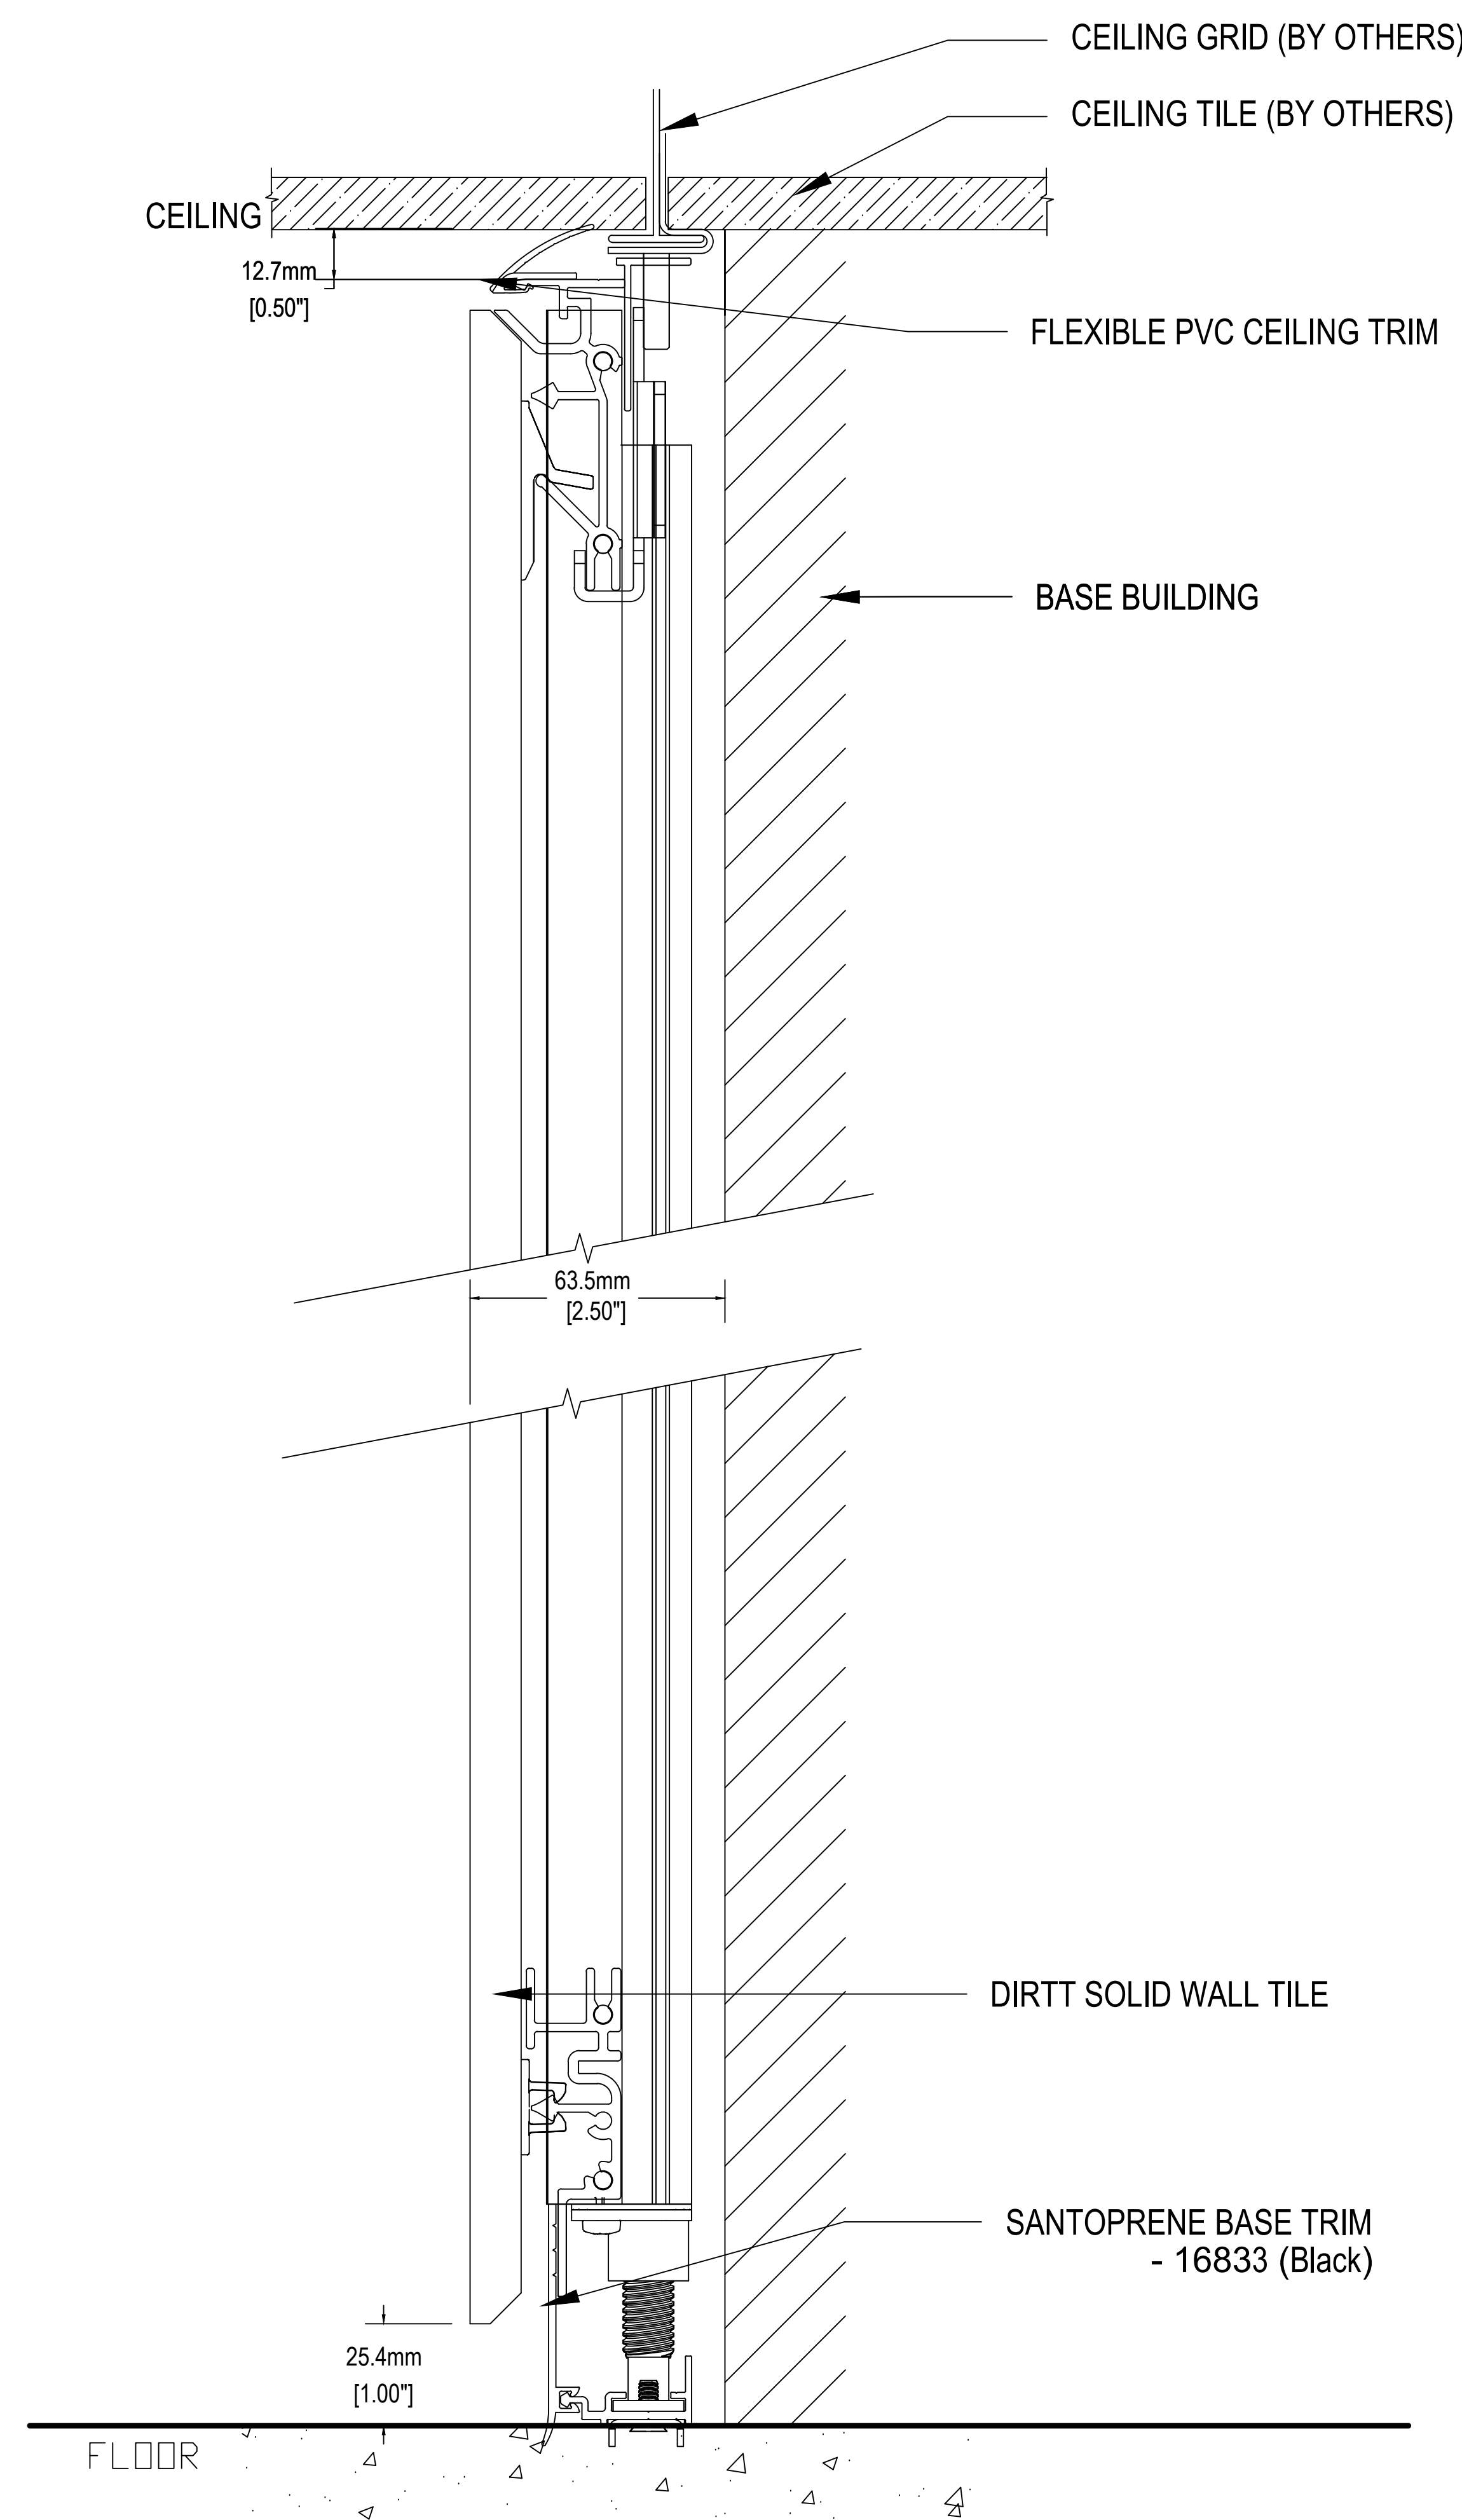

DRAWING TITLE:

2-INCH_TAOS_(FURRING)_WALL

SCALE:

NTS

NOTE: IMAGES ARE FOR ILLUSTRATION PURPOSES.

ACTUAL PRODUCT/FINISHES MAY NOT APPEAR EXACTLY AS SHOWN.

DO NOT SCALE DRAWINGS

DRAWN BY:

xx

DATE:

08/20/2026

REV:

MM/DD/YYYY

REV:

MM/DD/YYYY

REV:

MM/DD/YYYY

PROPOSAL NO.

#####

DRAWING NO.

A7

1

2-INCH TAOS SOLID WALL - CEILING GRID

BASE CONNECTION AND HEADER CONNECTION

NTS

2

2-INCH TAOS SOLID WALL - BULKHEAD

BASE CONNECTION AND HEADER CONNECTION

NTS