





VERTO360 INC.
4026 MEADOWBROOK DRIVE, UNIT 135
LONDON, ON
NCL 1C8

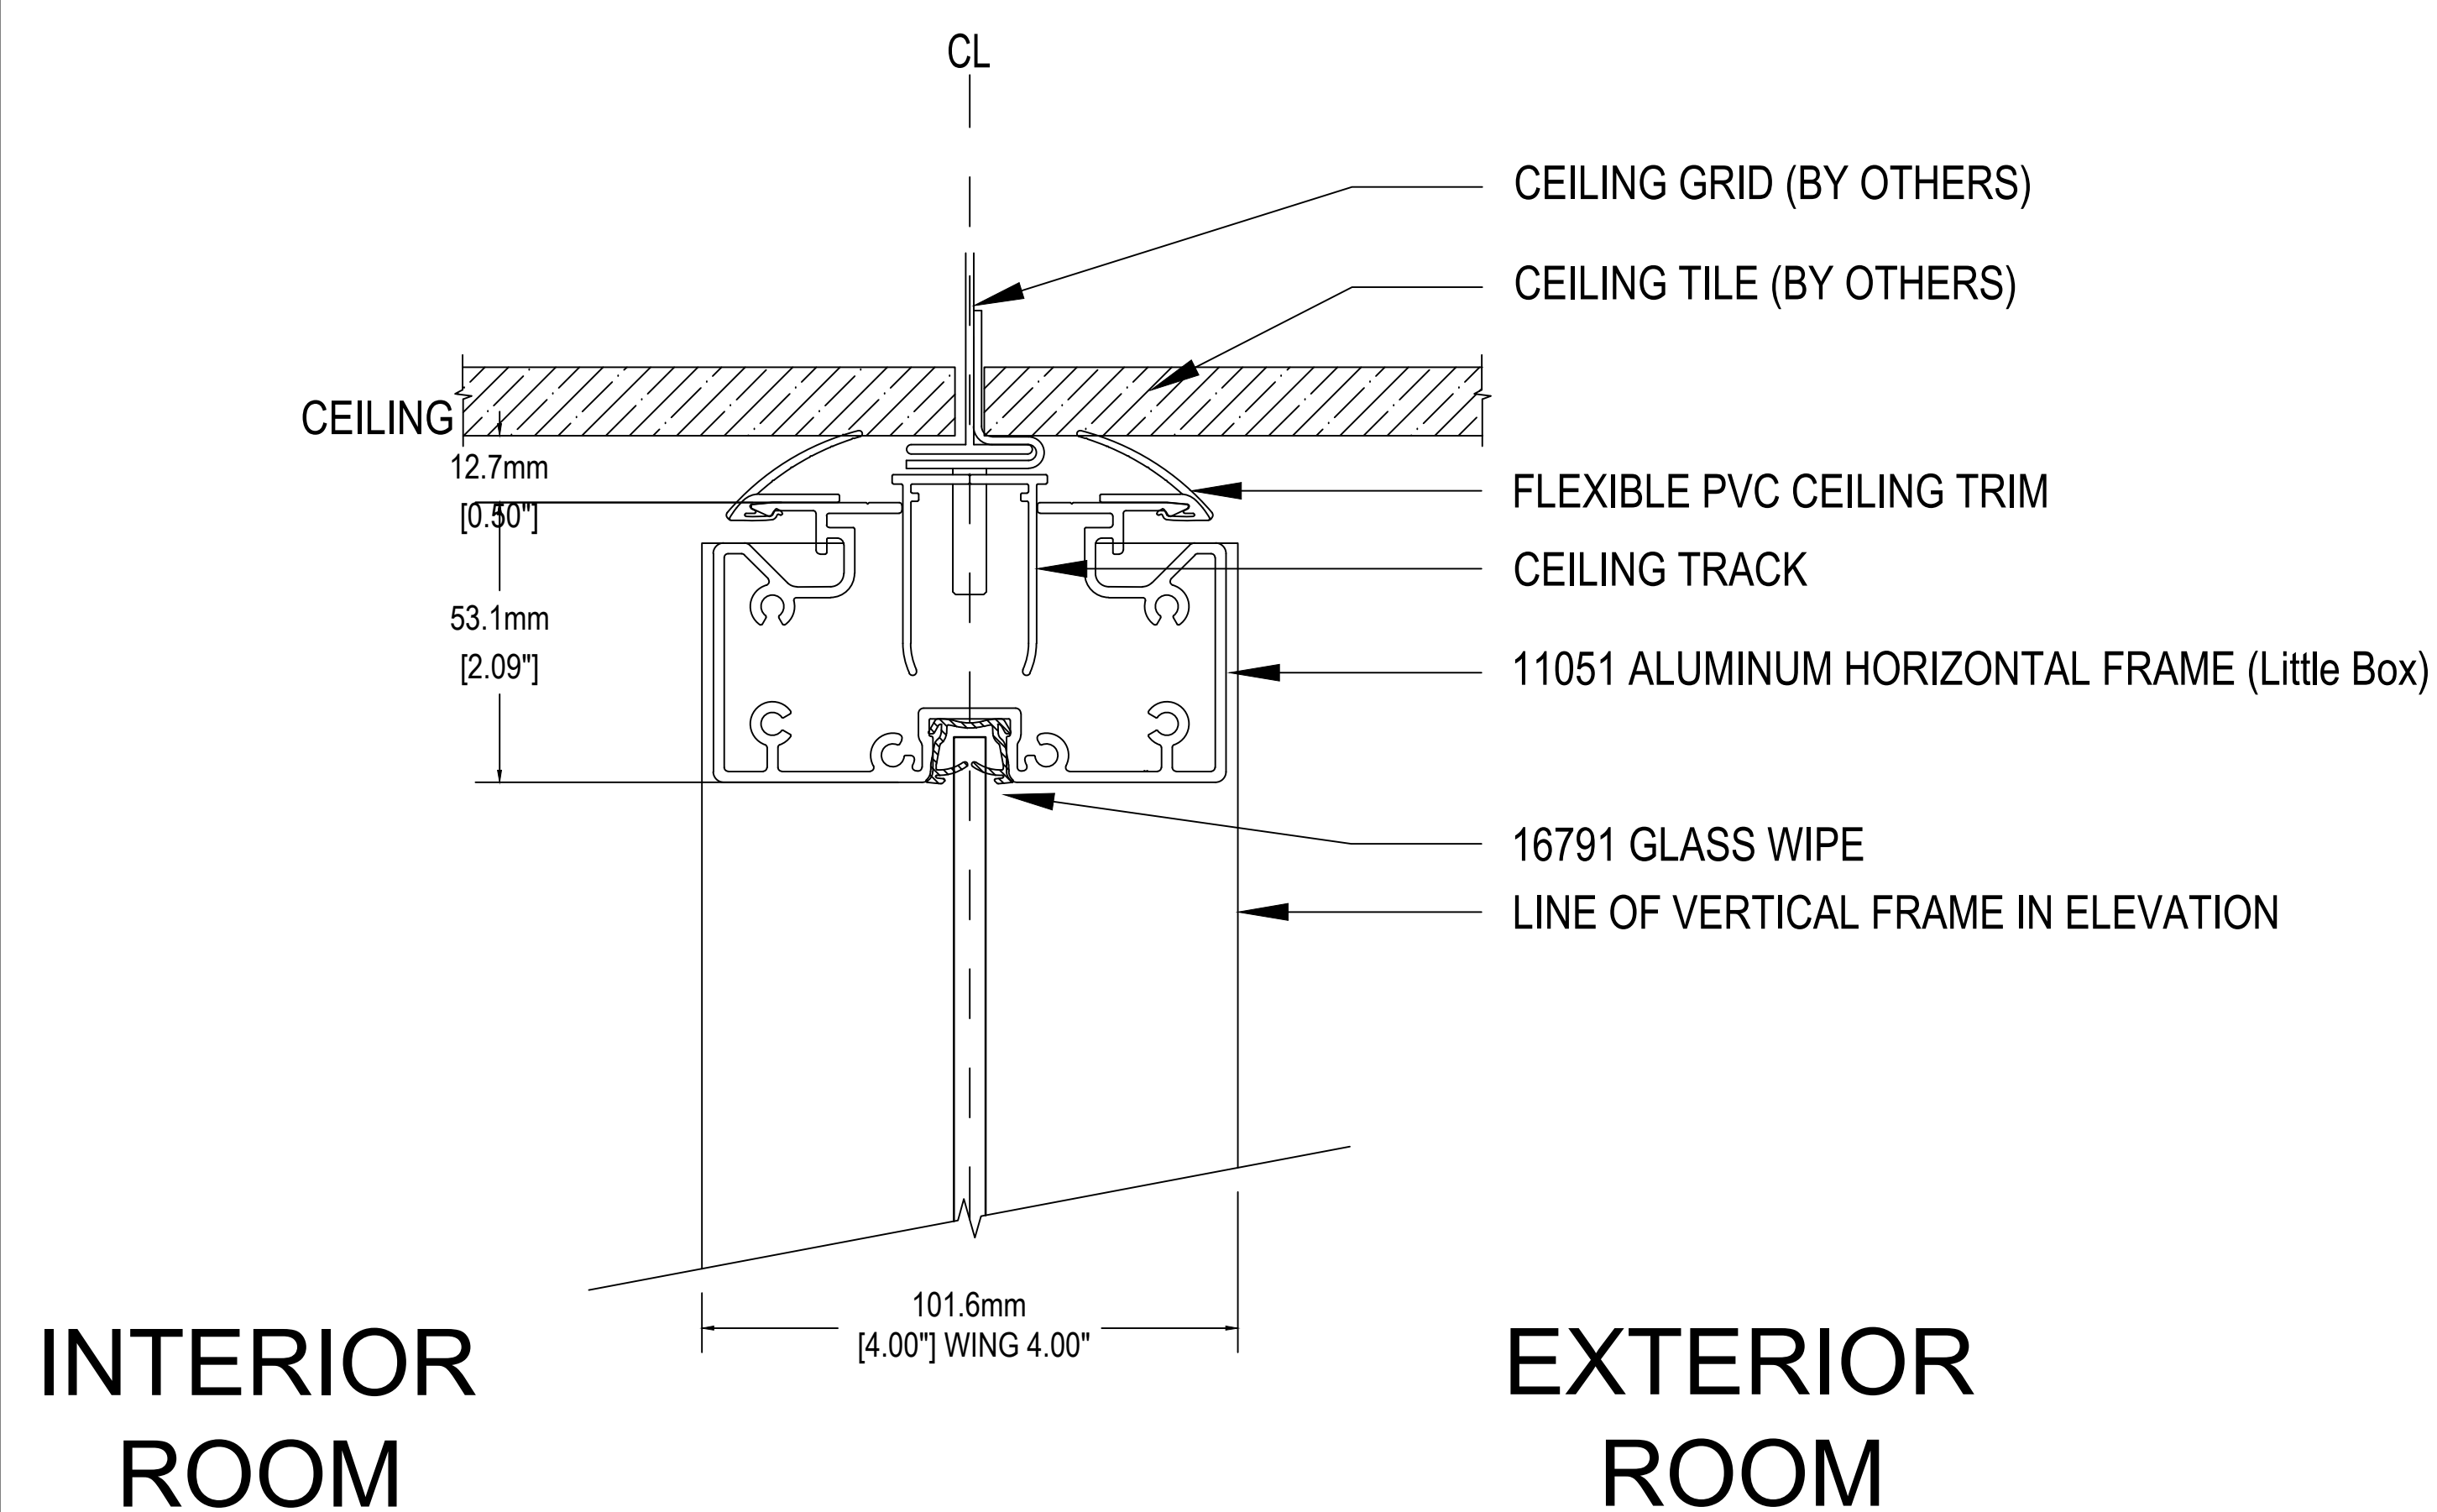


INTERIOR
ROOM

EXTERIOR
ROOM

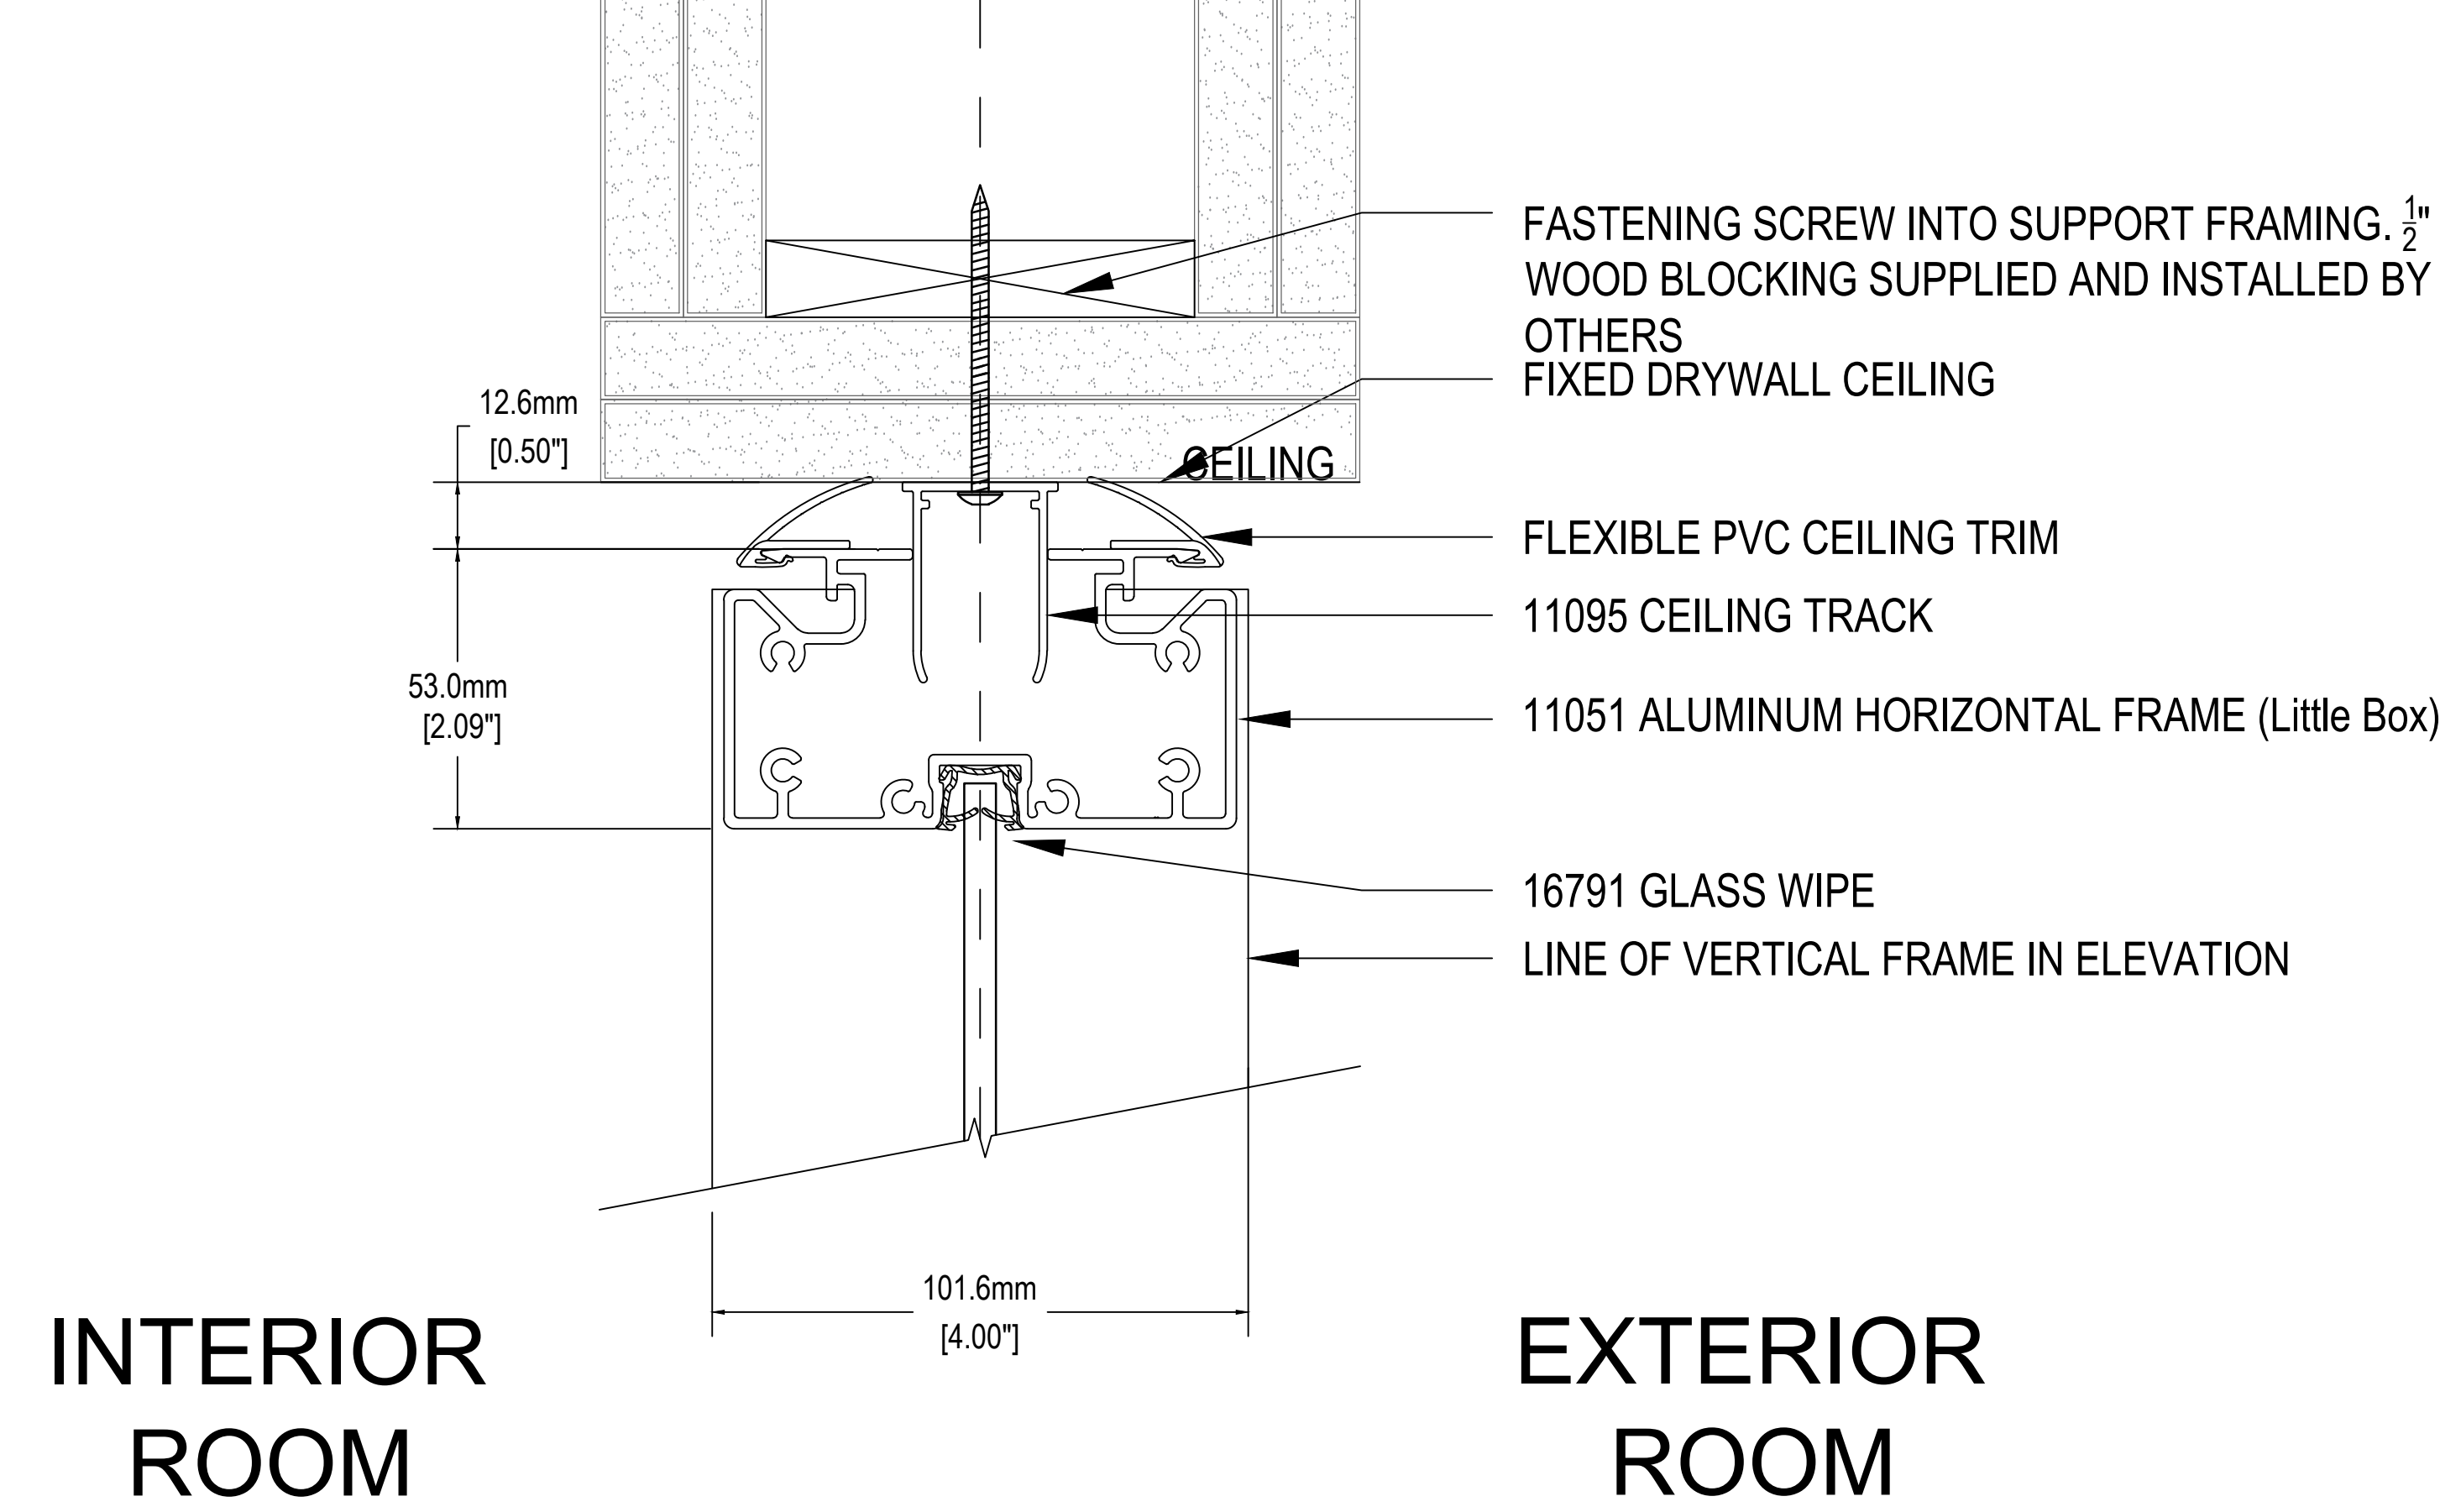

INTERIOR
ROOM

EXTERIOR
ROOM

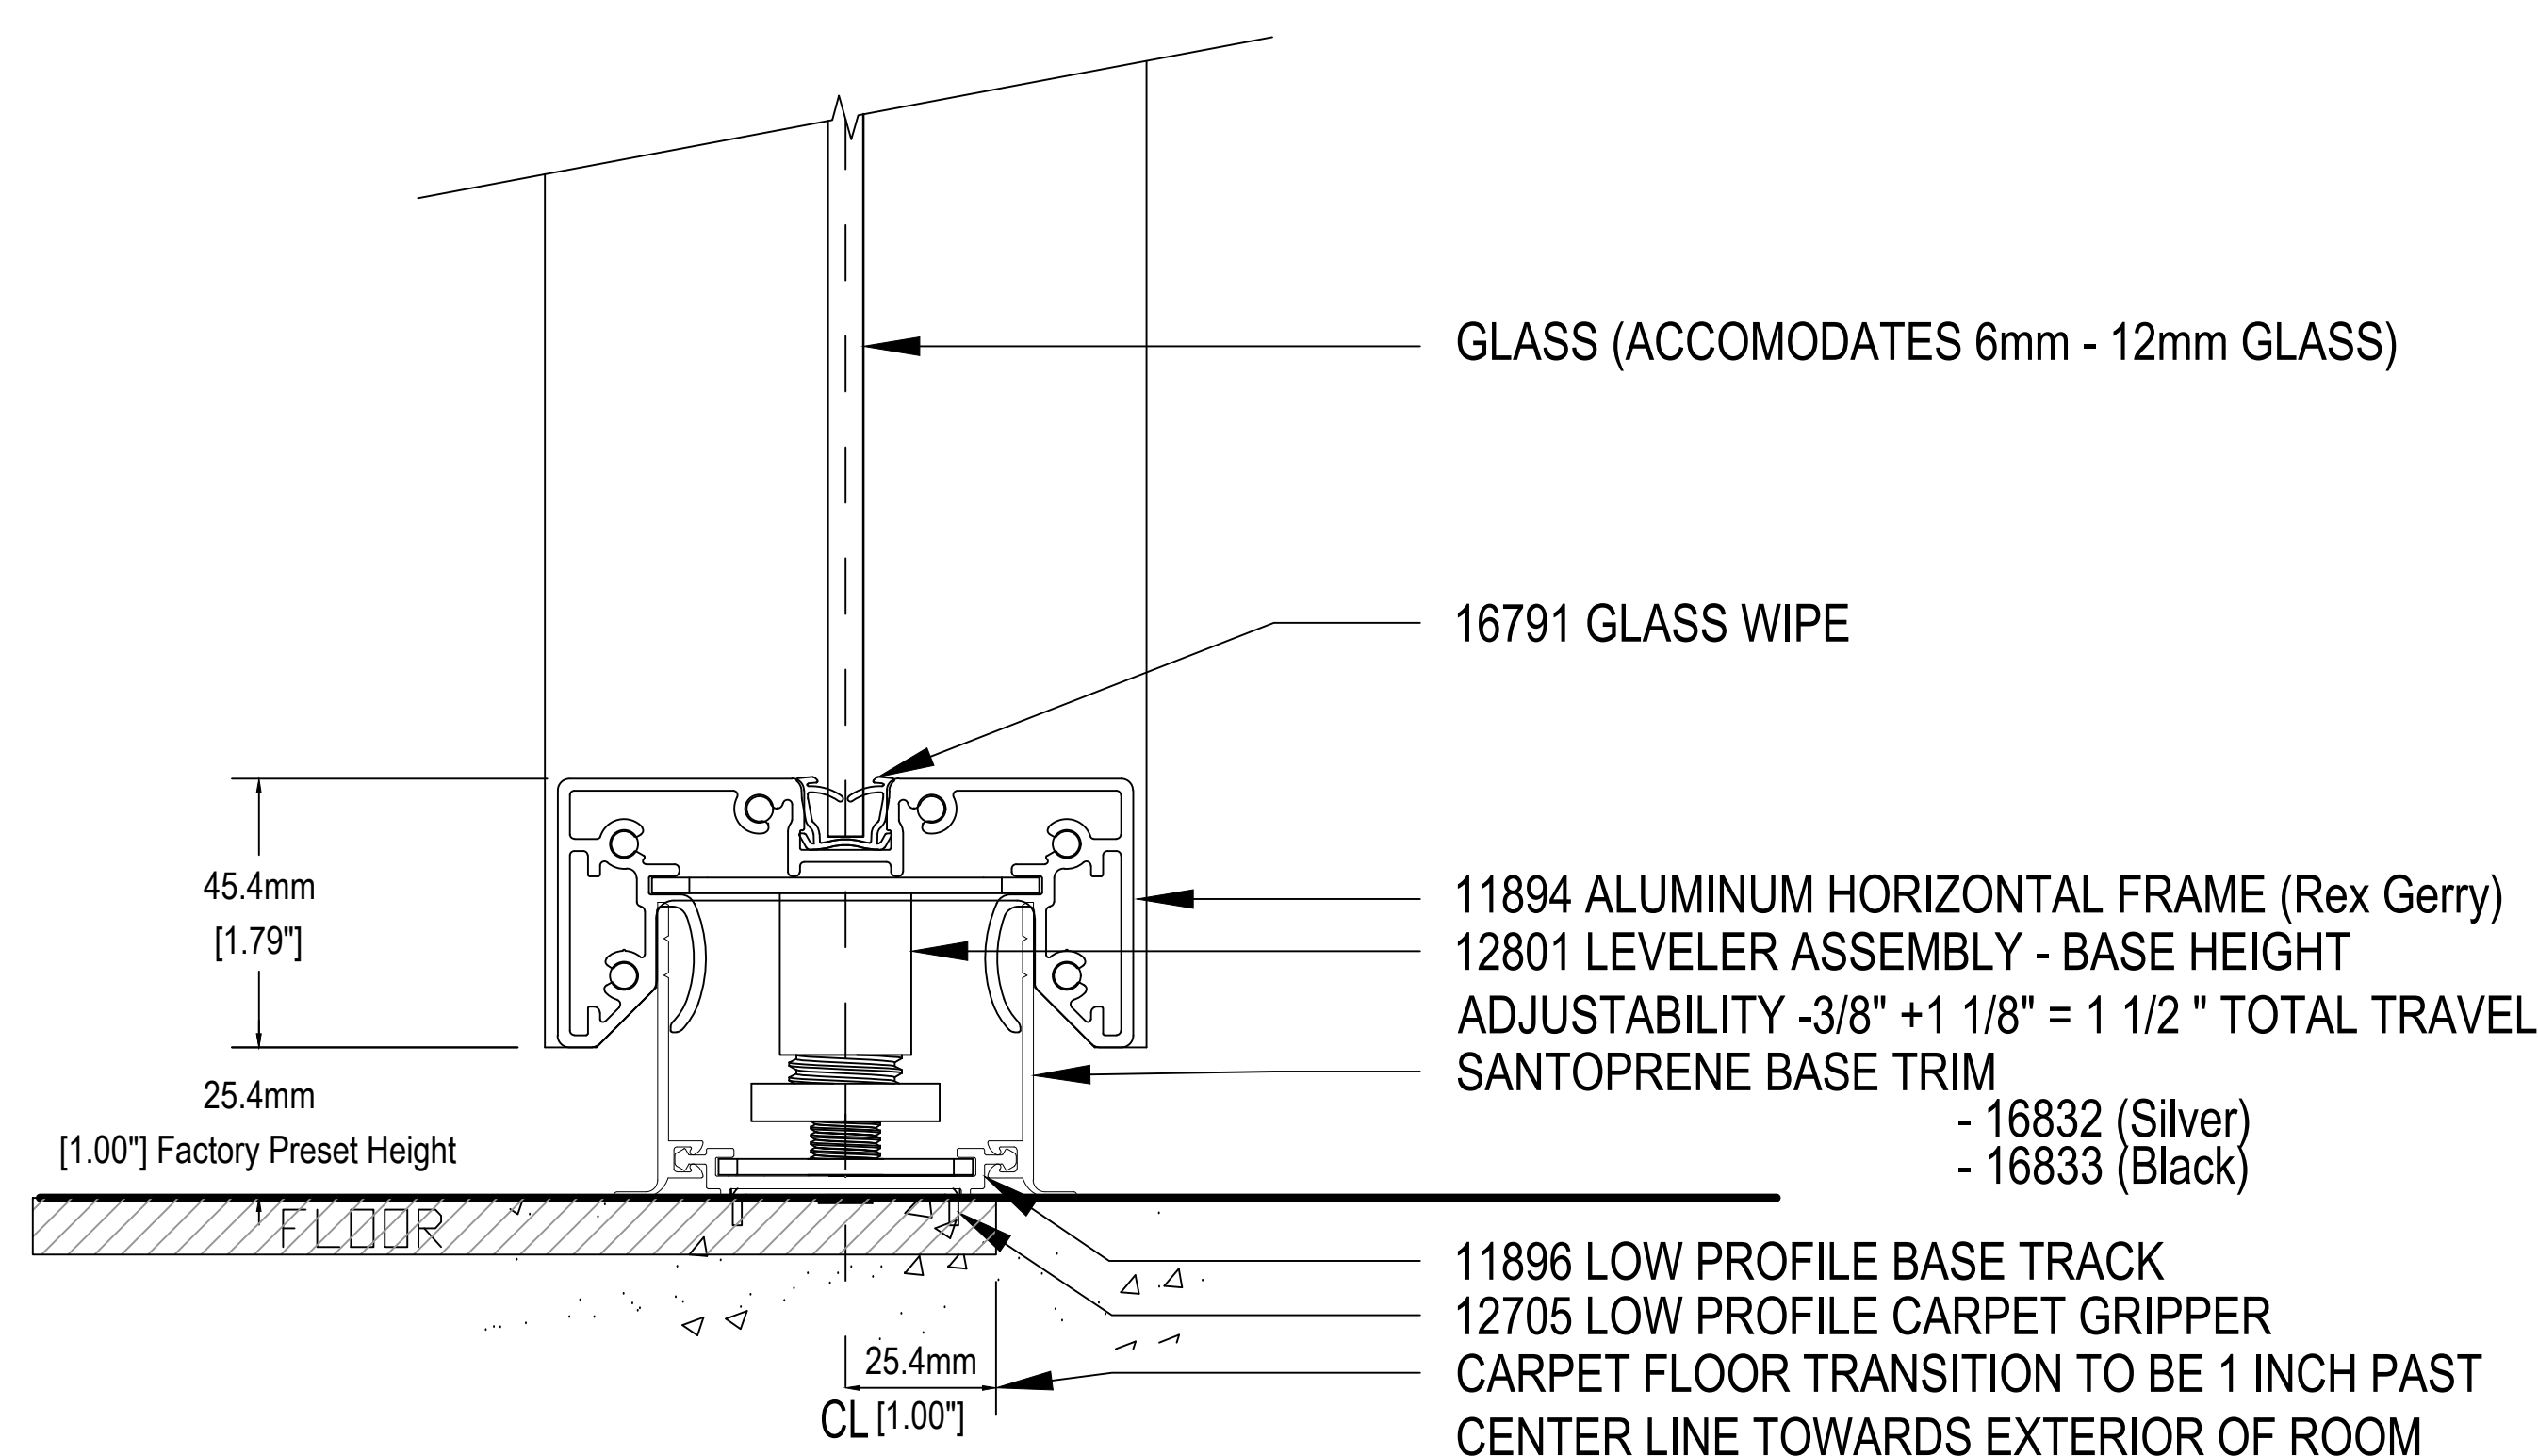


GLASS (ACCOMODATES 6mm - 12mm GLASS)

16791 GLASS WIPE

11894 ALUMINUM HORIZONTAL FRAME (Rex Gerry)
12801 LEVELER ASSEMBLY - BASE HEIGHT
ADJUSTABILITY -3/8" + 1 1/8" = 1 1/2 " TOTAL TRAVEL
SANTOPRENE BASE TRIM
- 16832 (Silver)
- 16833 (Black)

11896 LOW PROFILE BASE TRACK
12705 LOW PROFILE CARPET GRIPPER
CARPET FLOOR TRANSITION TO BE 1 INCH PAST
CENTER LINE TOWARDS EXTERIOR OF ROOM

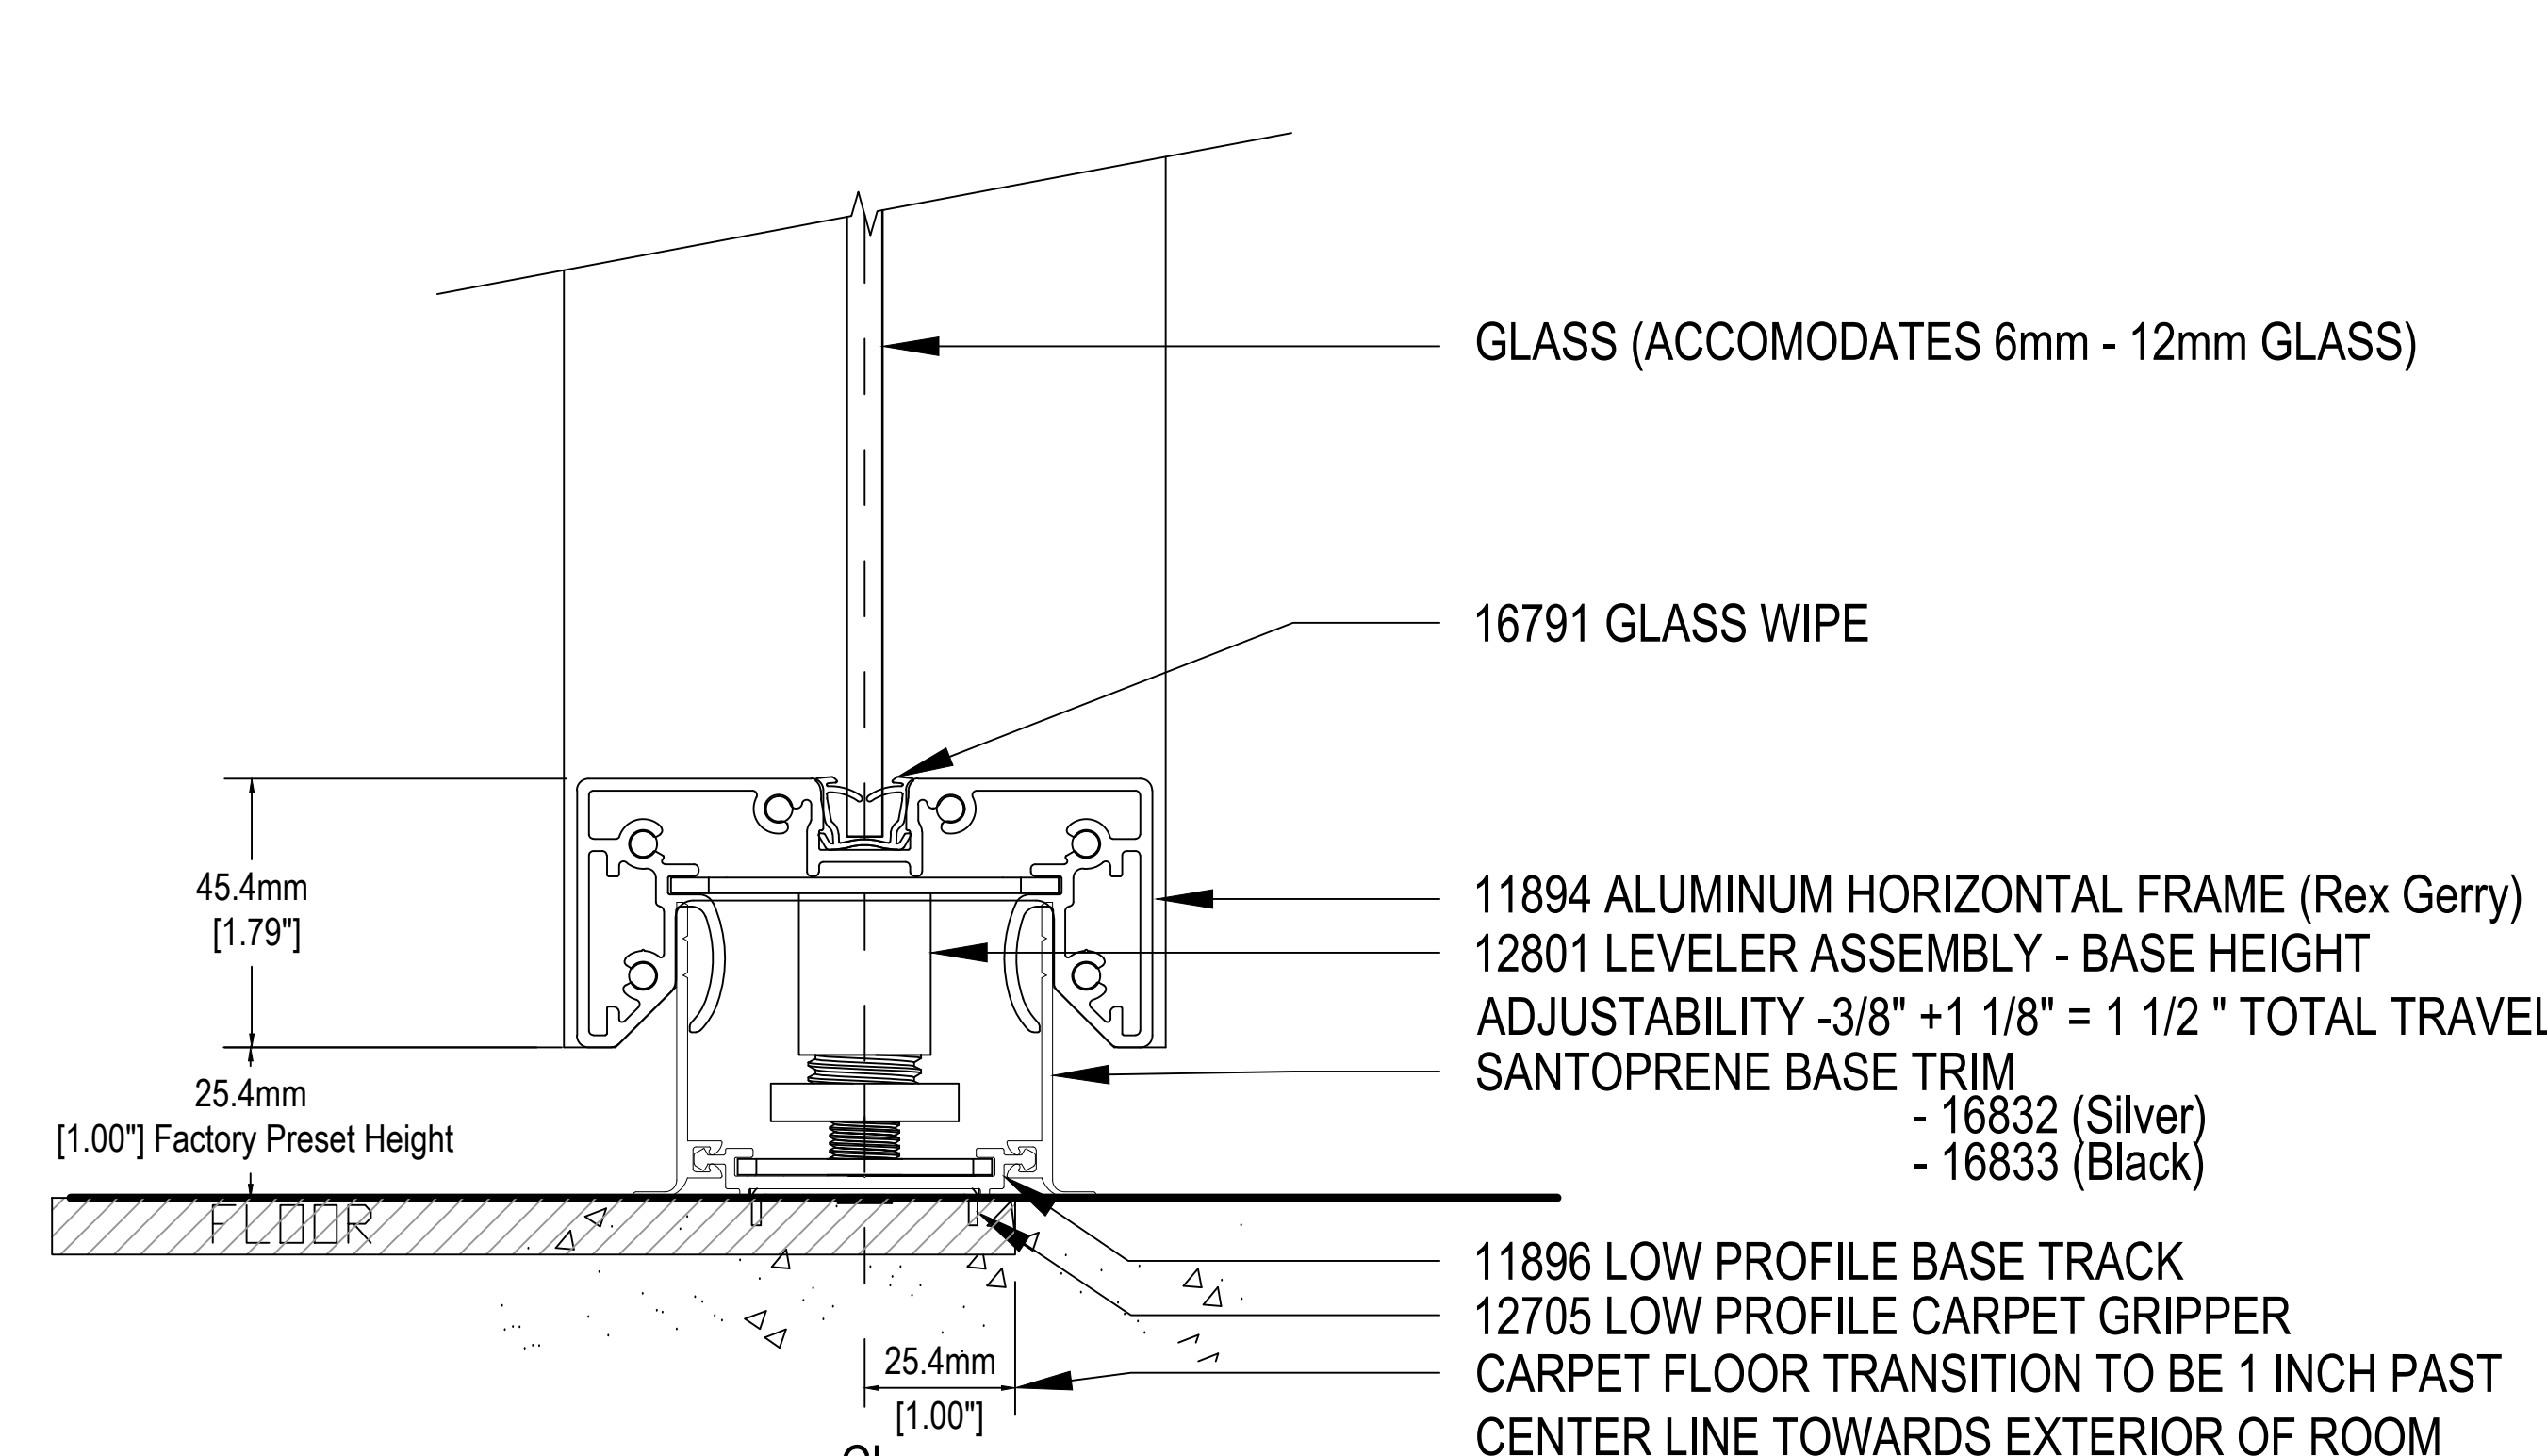

GLASS (ACCOMODATES 6mm - 12mm GLASS)

16791 GLASS WIPE

11894 ALUMINUM HORIZONTAL FRAME (Rex Gerry)
12801 LEVELER ASSEMBLY - BASE HEIGHT
ADJUSTABILITY -3/8" + 1 1/8" = 1 1/2 " TOTAL TRAVEL
SANTOPRENE BASE TRIM
- 16832 (Silver)
- 16833 (Black)

11896 LOW PROFILE BASE TRACK
12705 LOW PROFILE CARPET GRIPPER
CARPET FLOOR TRANSITION TO BE 1 INCH PAST
CENTER LINE TOWARDS EXTERIOR OF ROOM

DRAWING TITLE:
RECTILINEAR_WALL_CONNECTIONS

SCALE:
NTS

NOTE: IMAGES ARE FOR ILLUSTRATION PURPOSES.
ACTUAL PRODUCT/FINISHES MAY NOT APPEAR EXACTLY AS
SHOWN.
DO NOT SCALE DRAWINGS

DRAWN BY: xx

DATE: 08/20/2026


REV: MM/DD/YYYY

REV: MM/DD/YYYY

REV: MM/DD/YYYY


PROPOSAL NO.
#####

DRAWING NO.
A2

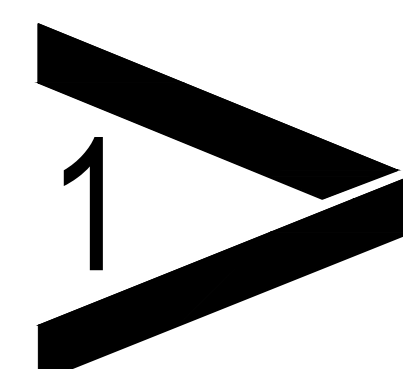

RECTILINEAR GLASS WALL - CEILING GRID
BASE CONNECTION AND HEADER CONNECTION

NTS

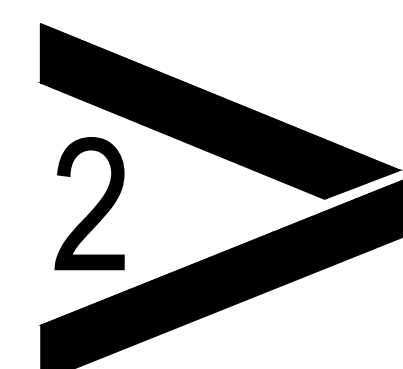

RECTILINEAR GLASS WALL - BULKHEAD
BASE CONNECTION AND HEADER CONNECTION

NTS