

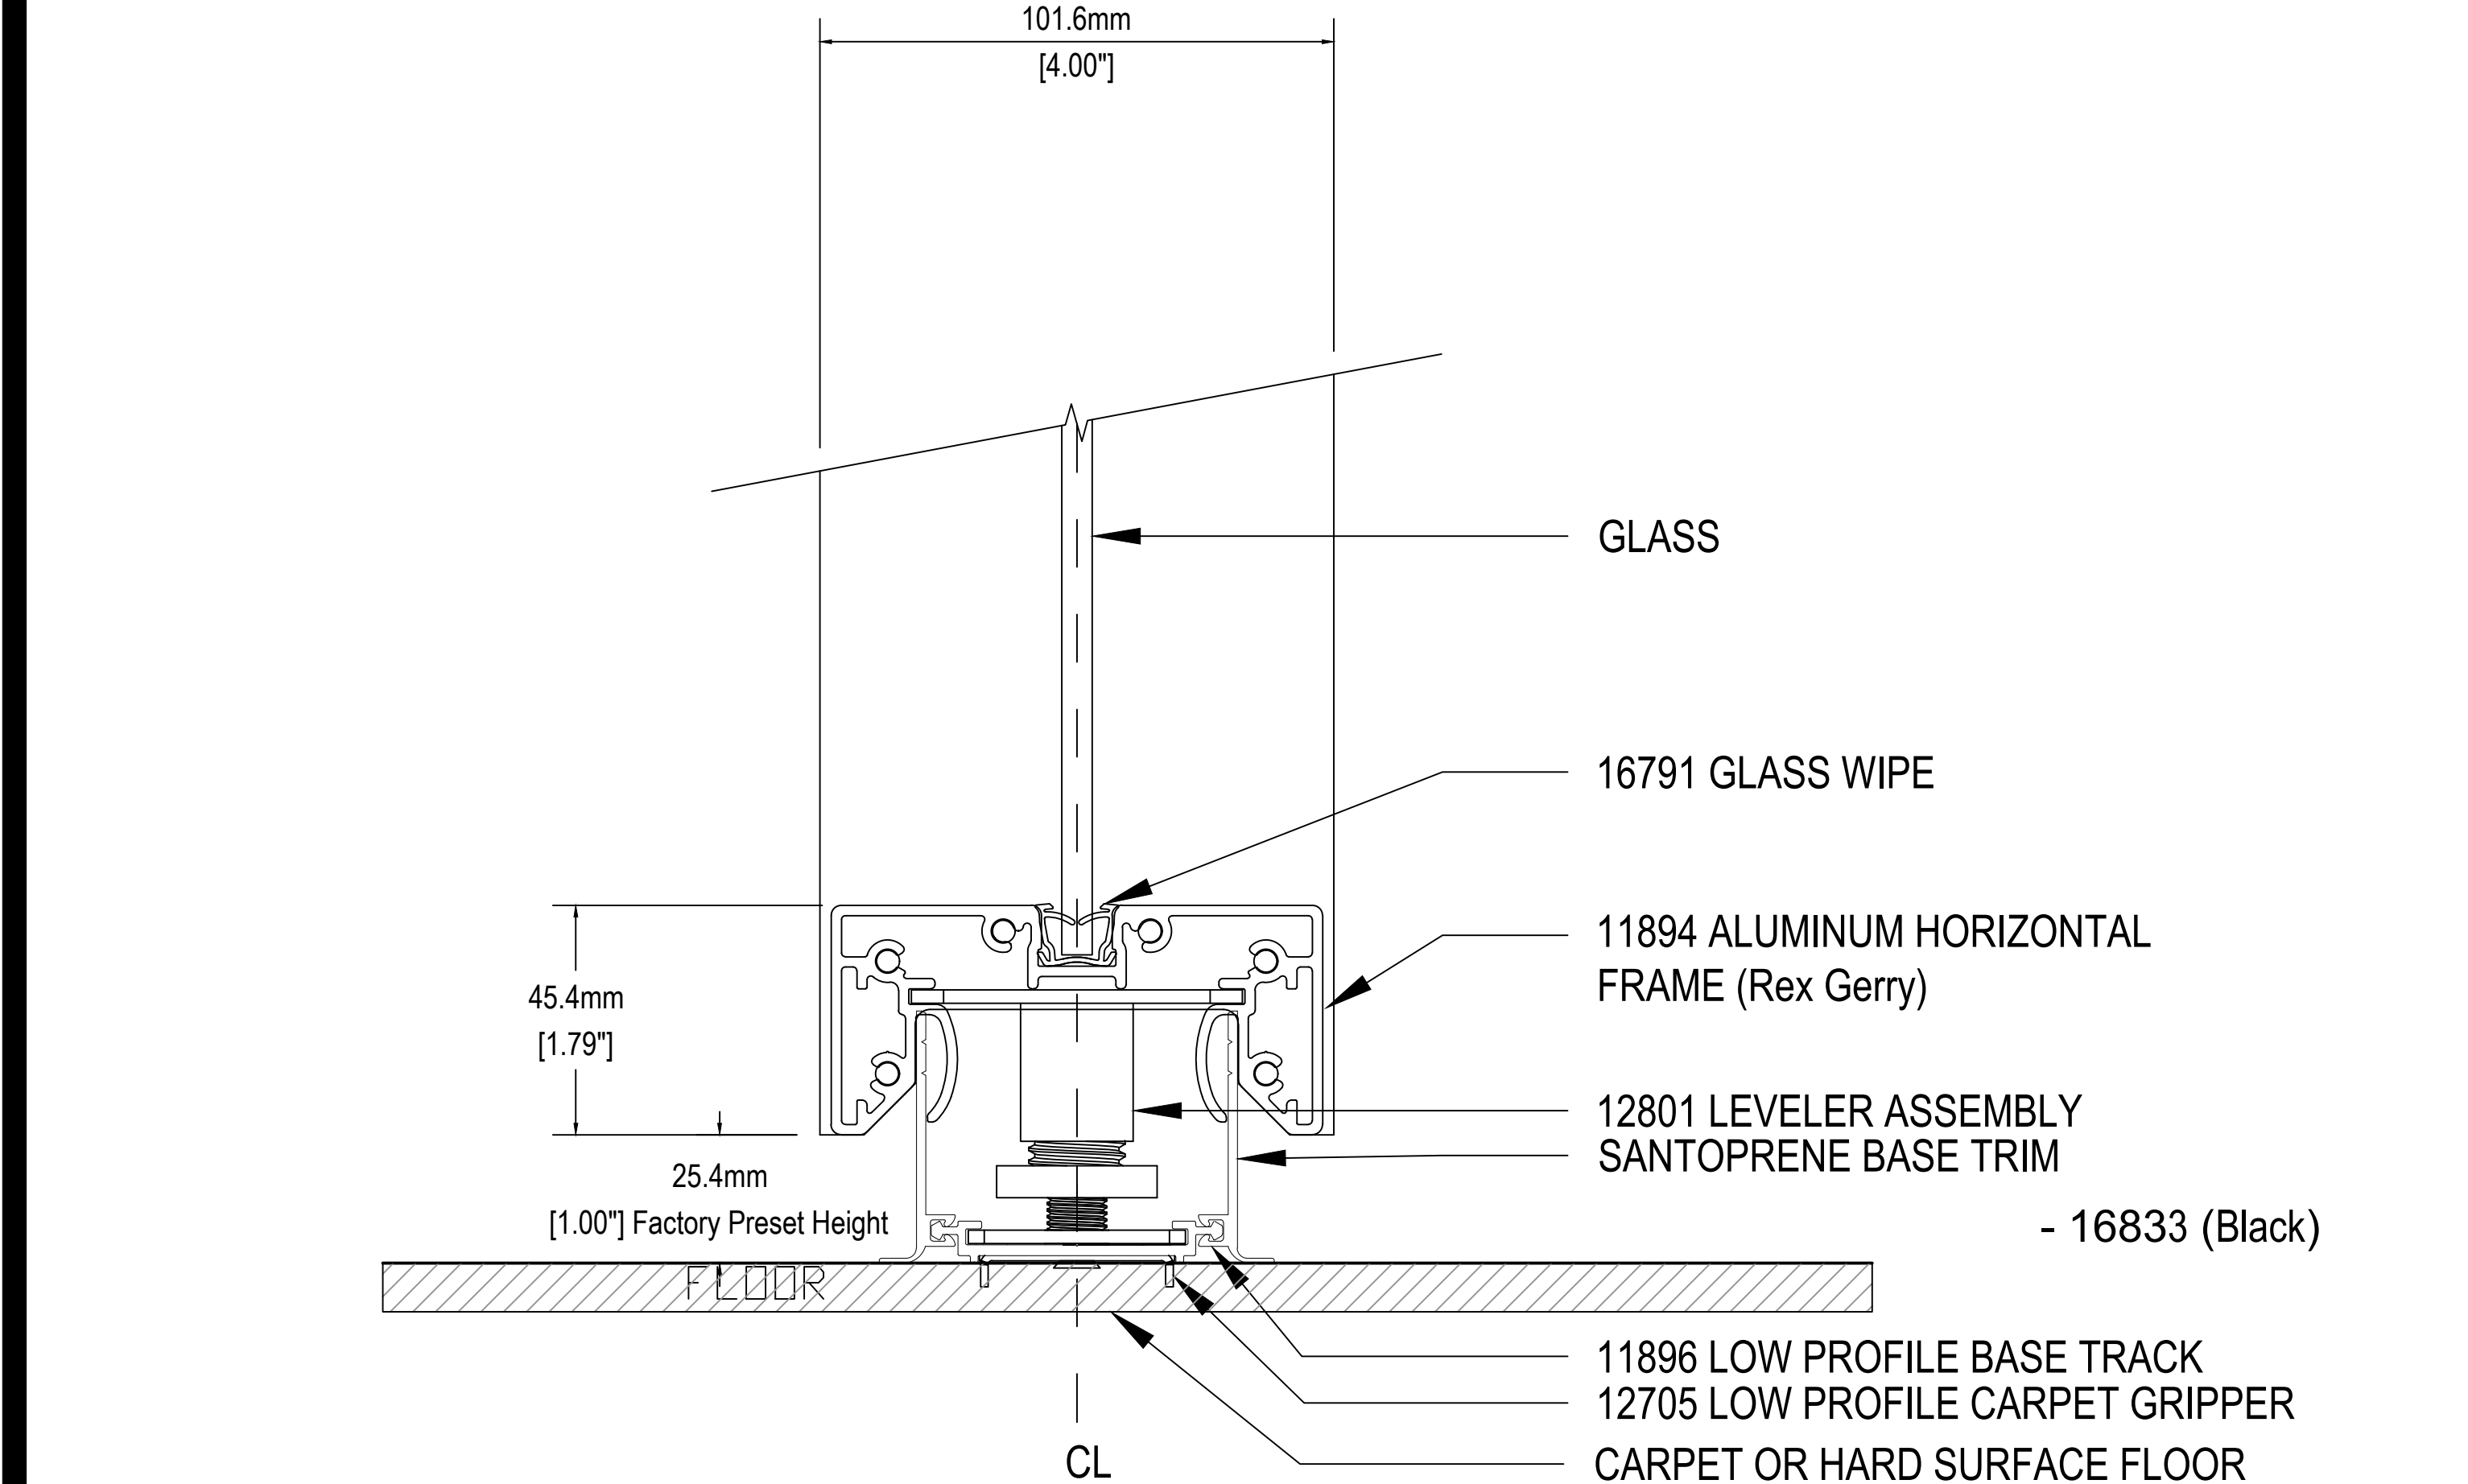
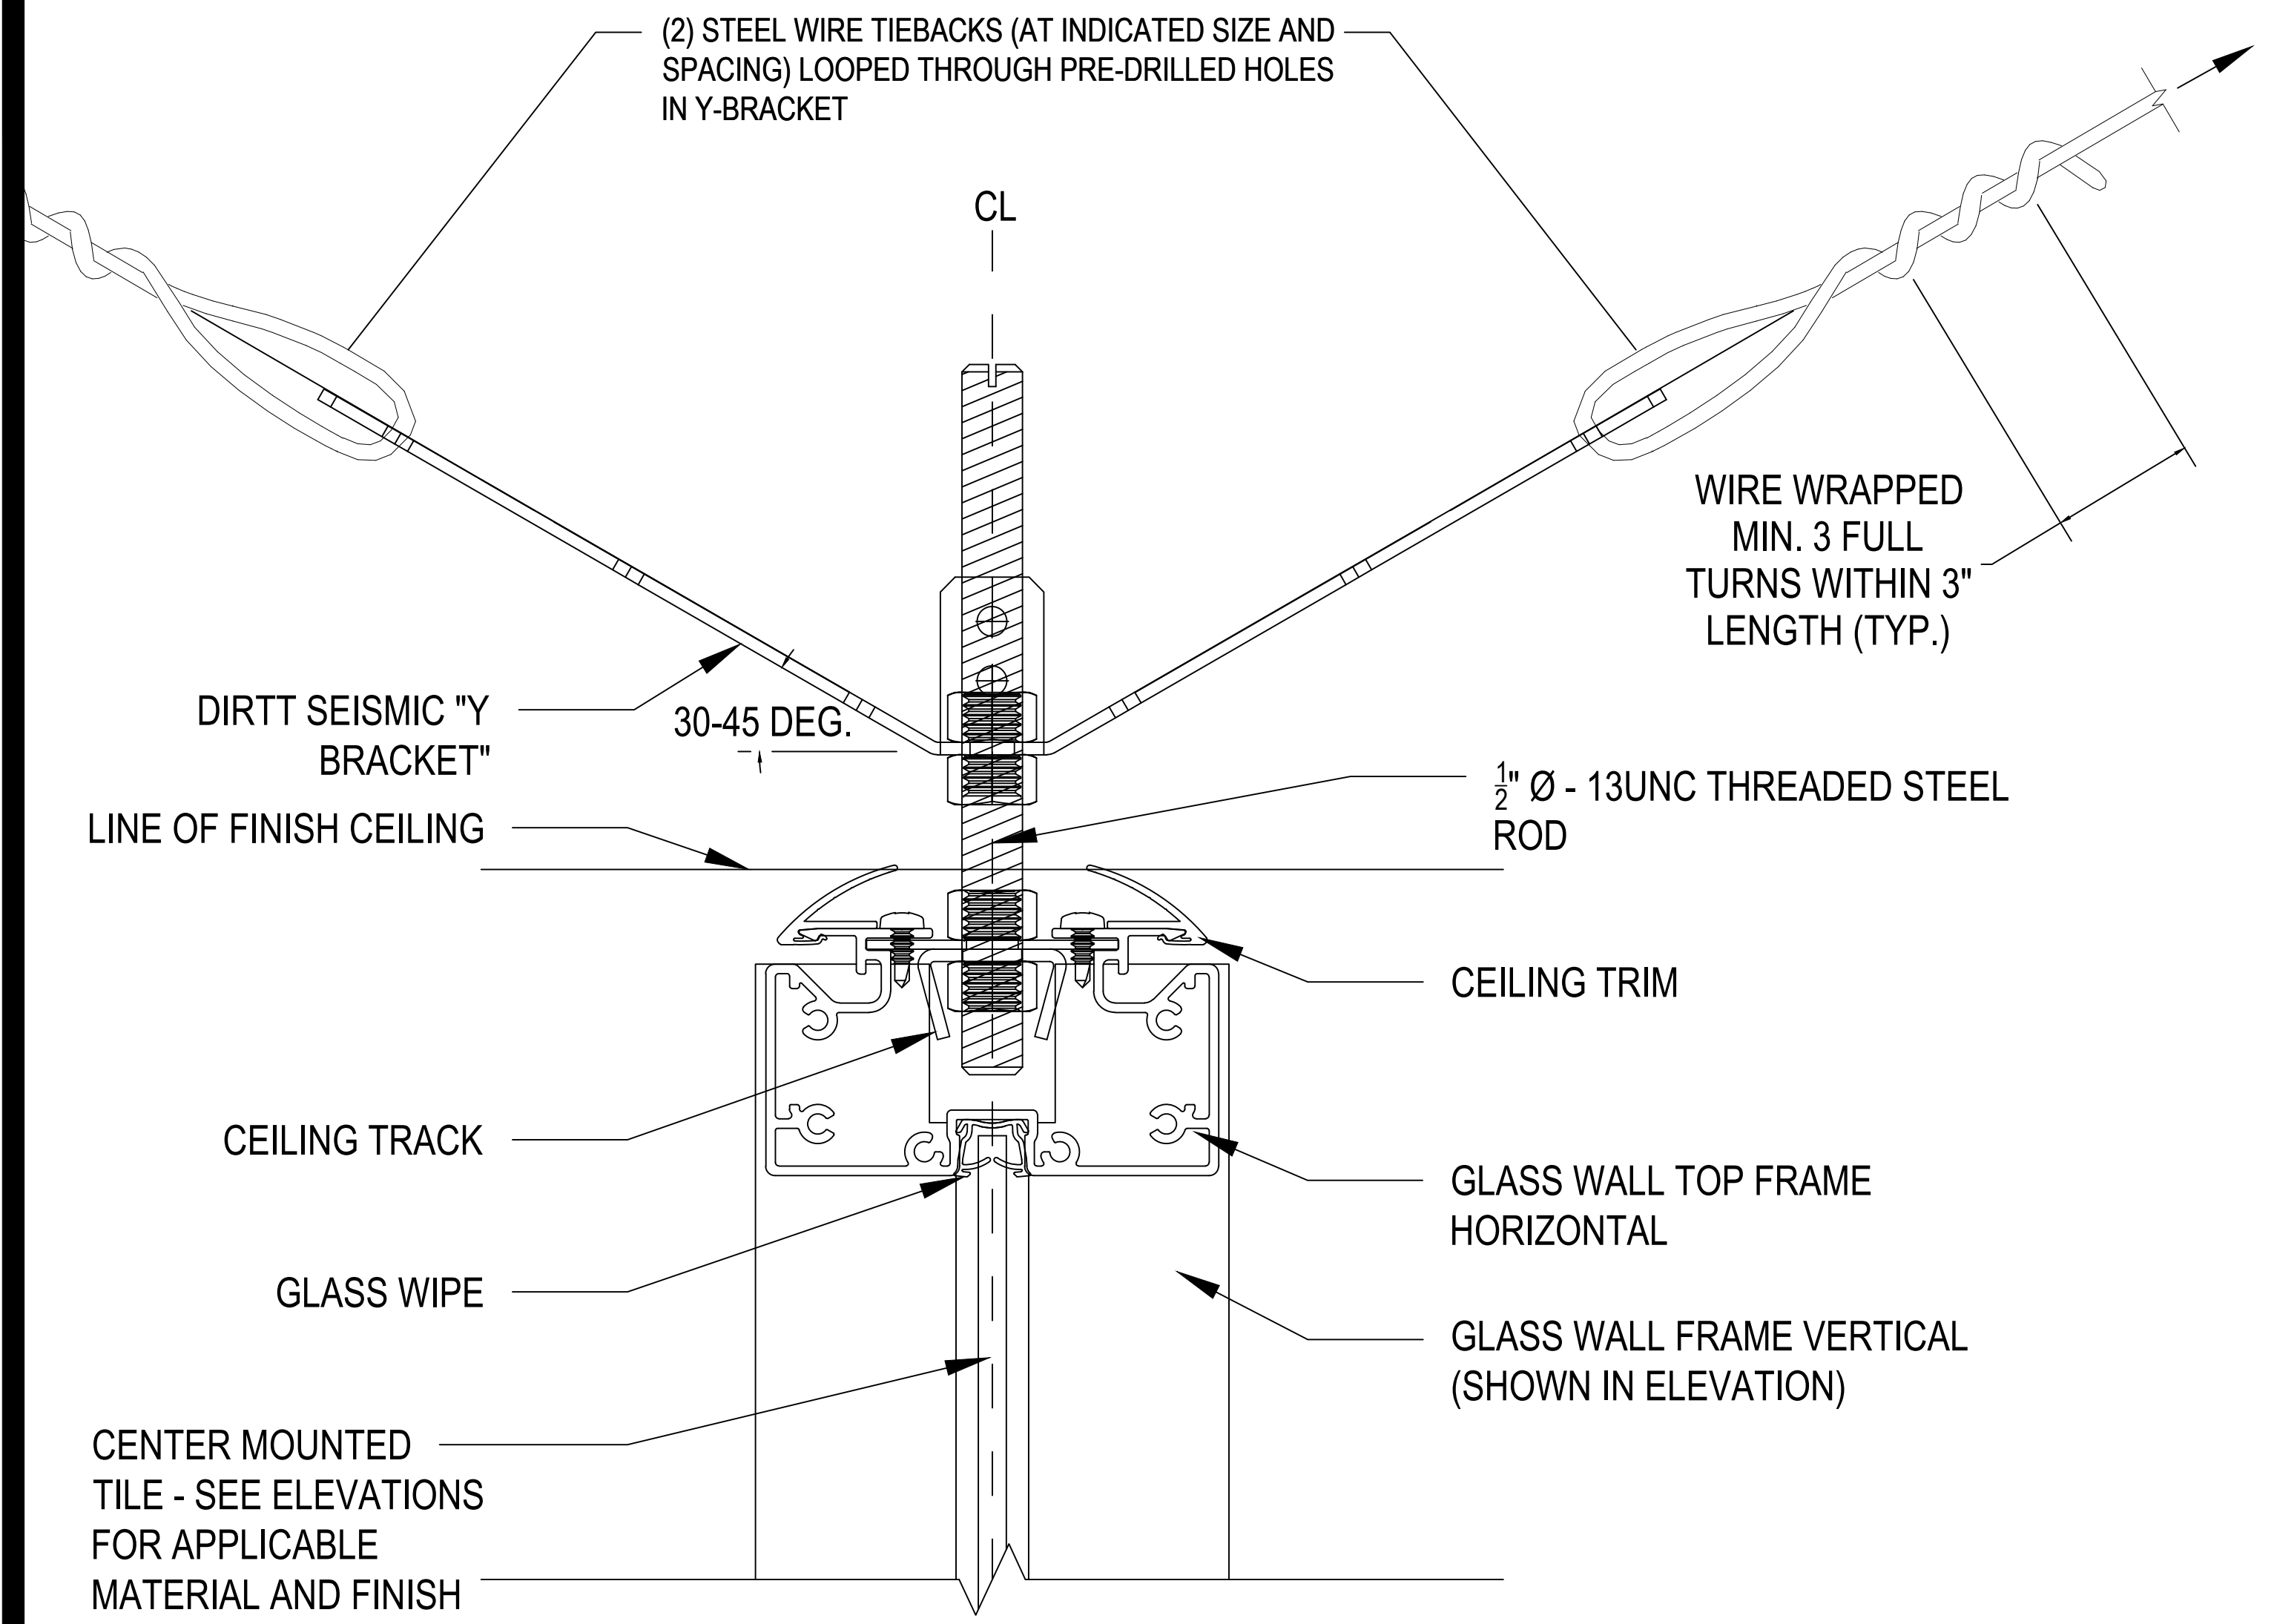


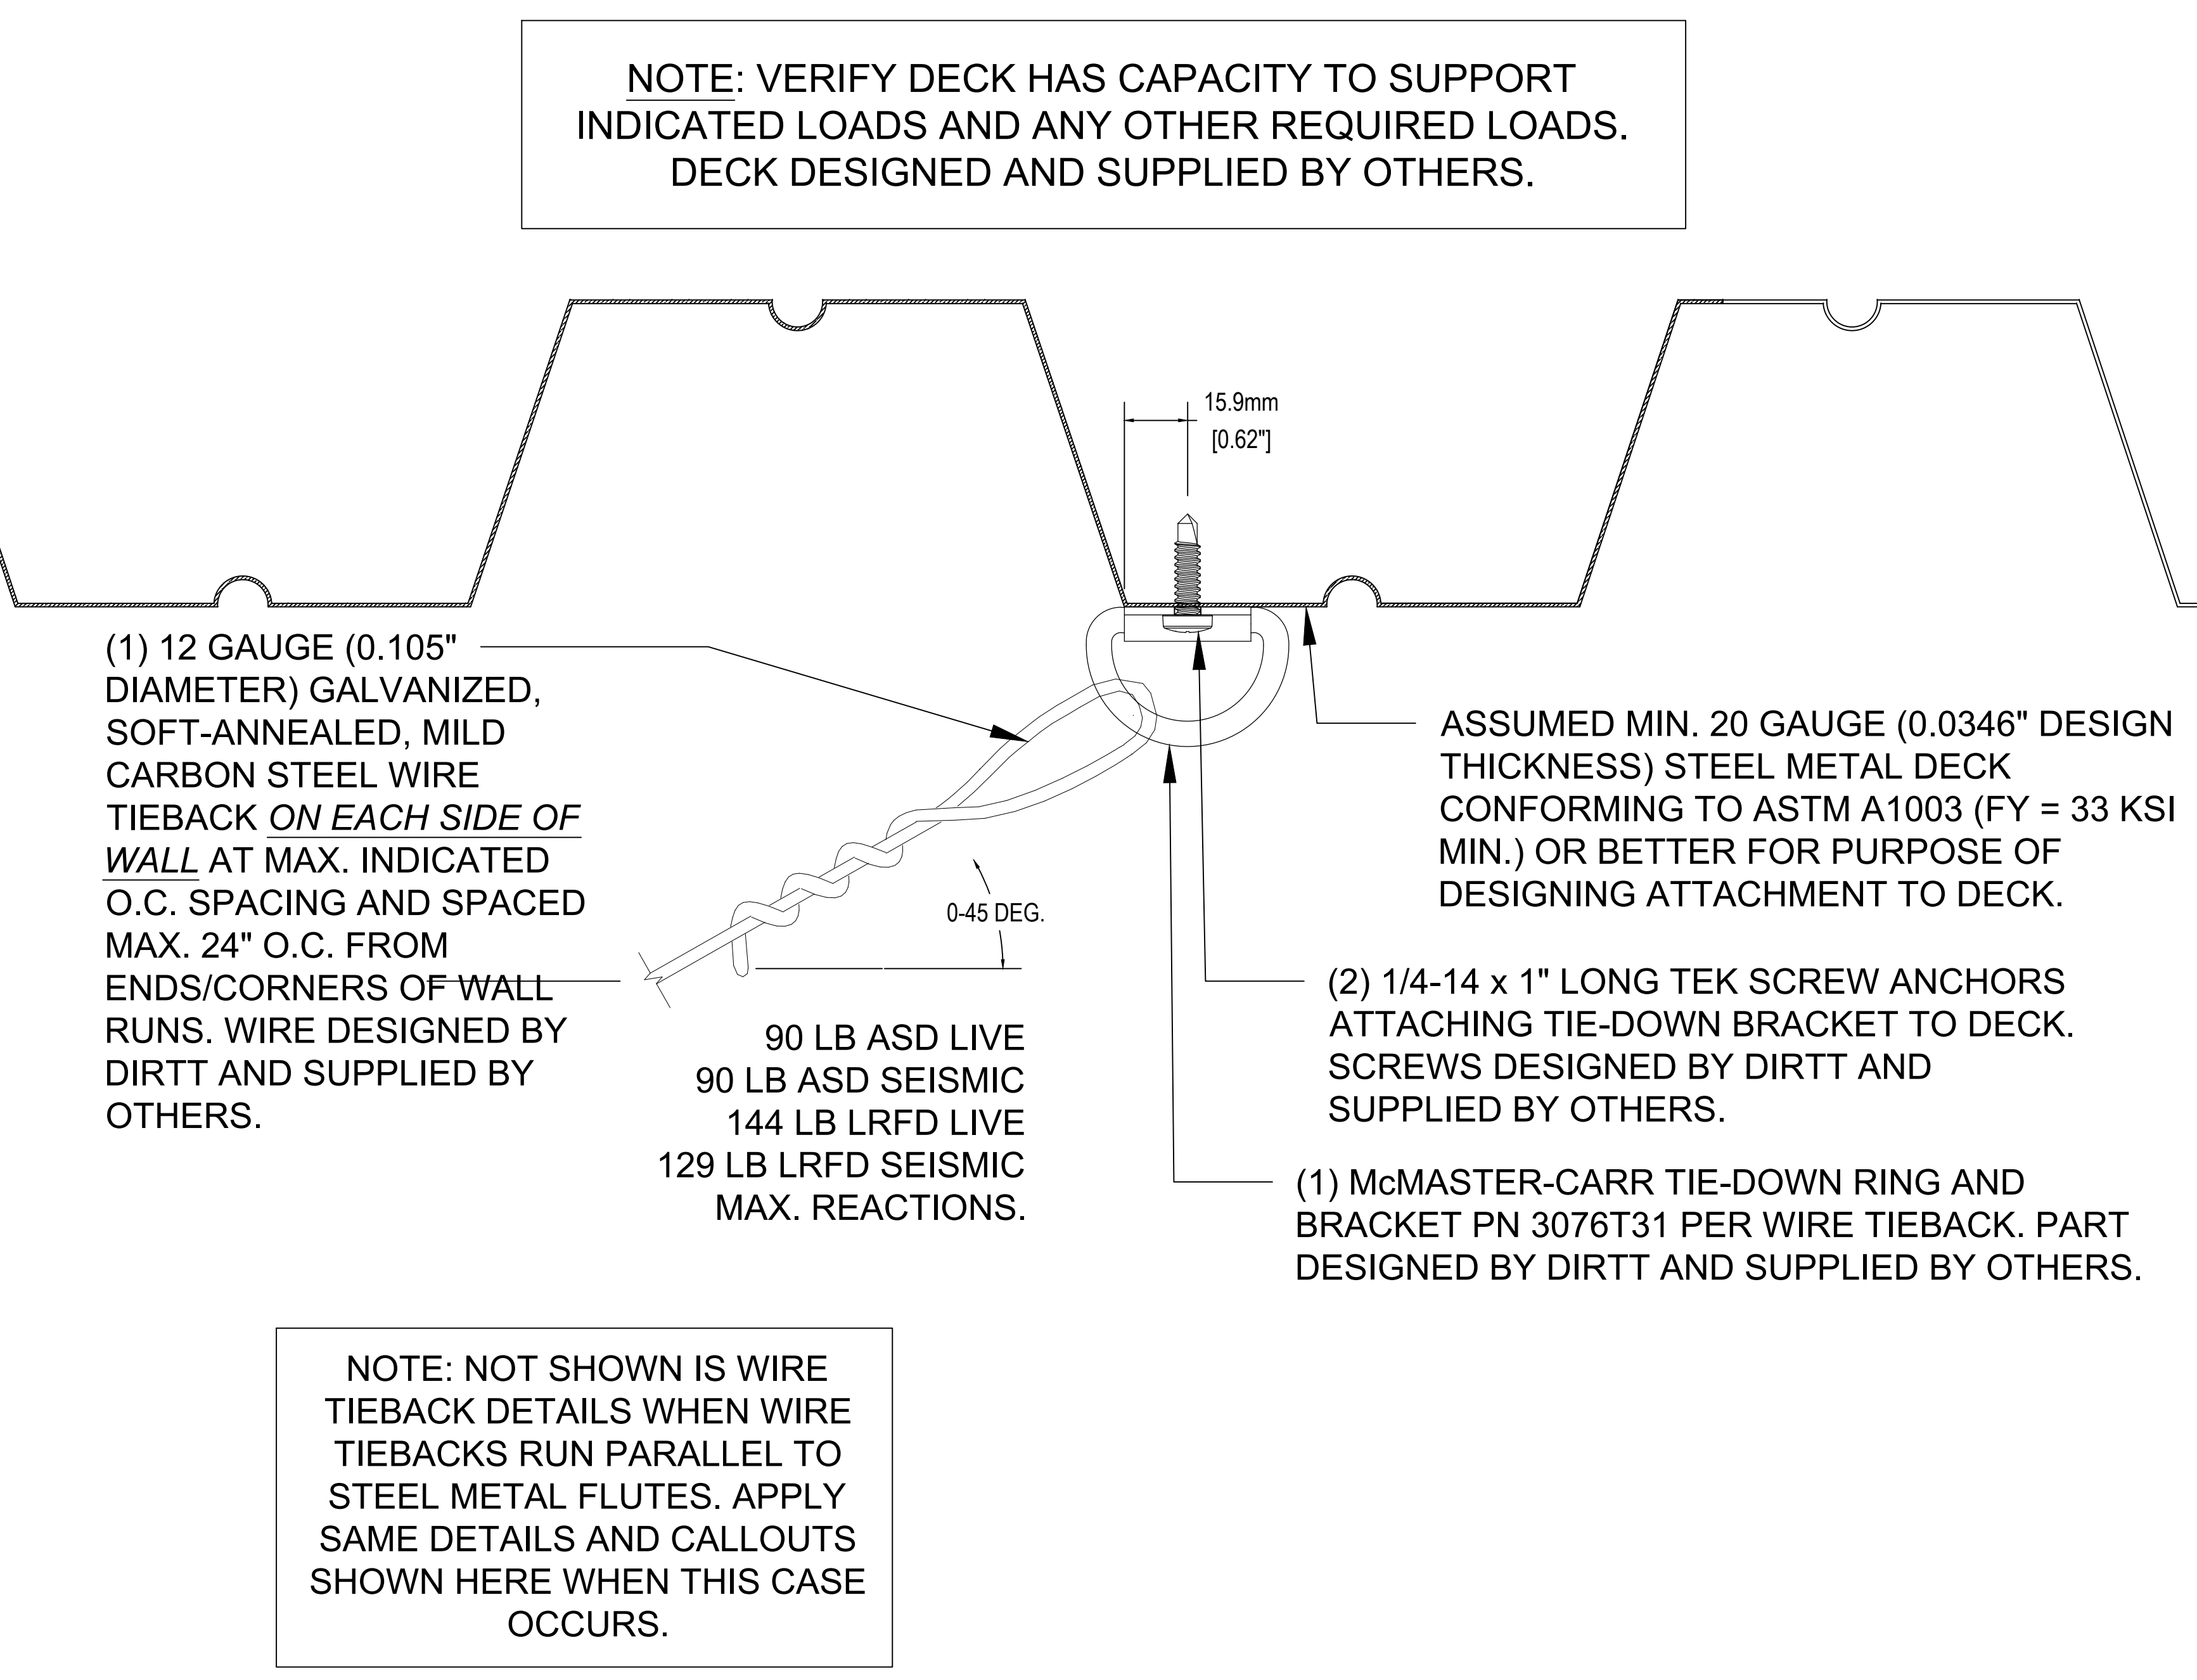

1 RECTILINEAR GLASS WALL - Y BRACKETS
BASE CONNECTION AND HEADER CONNECTION NTS

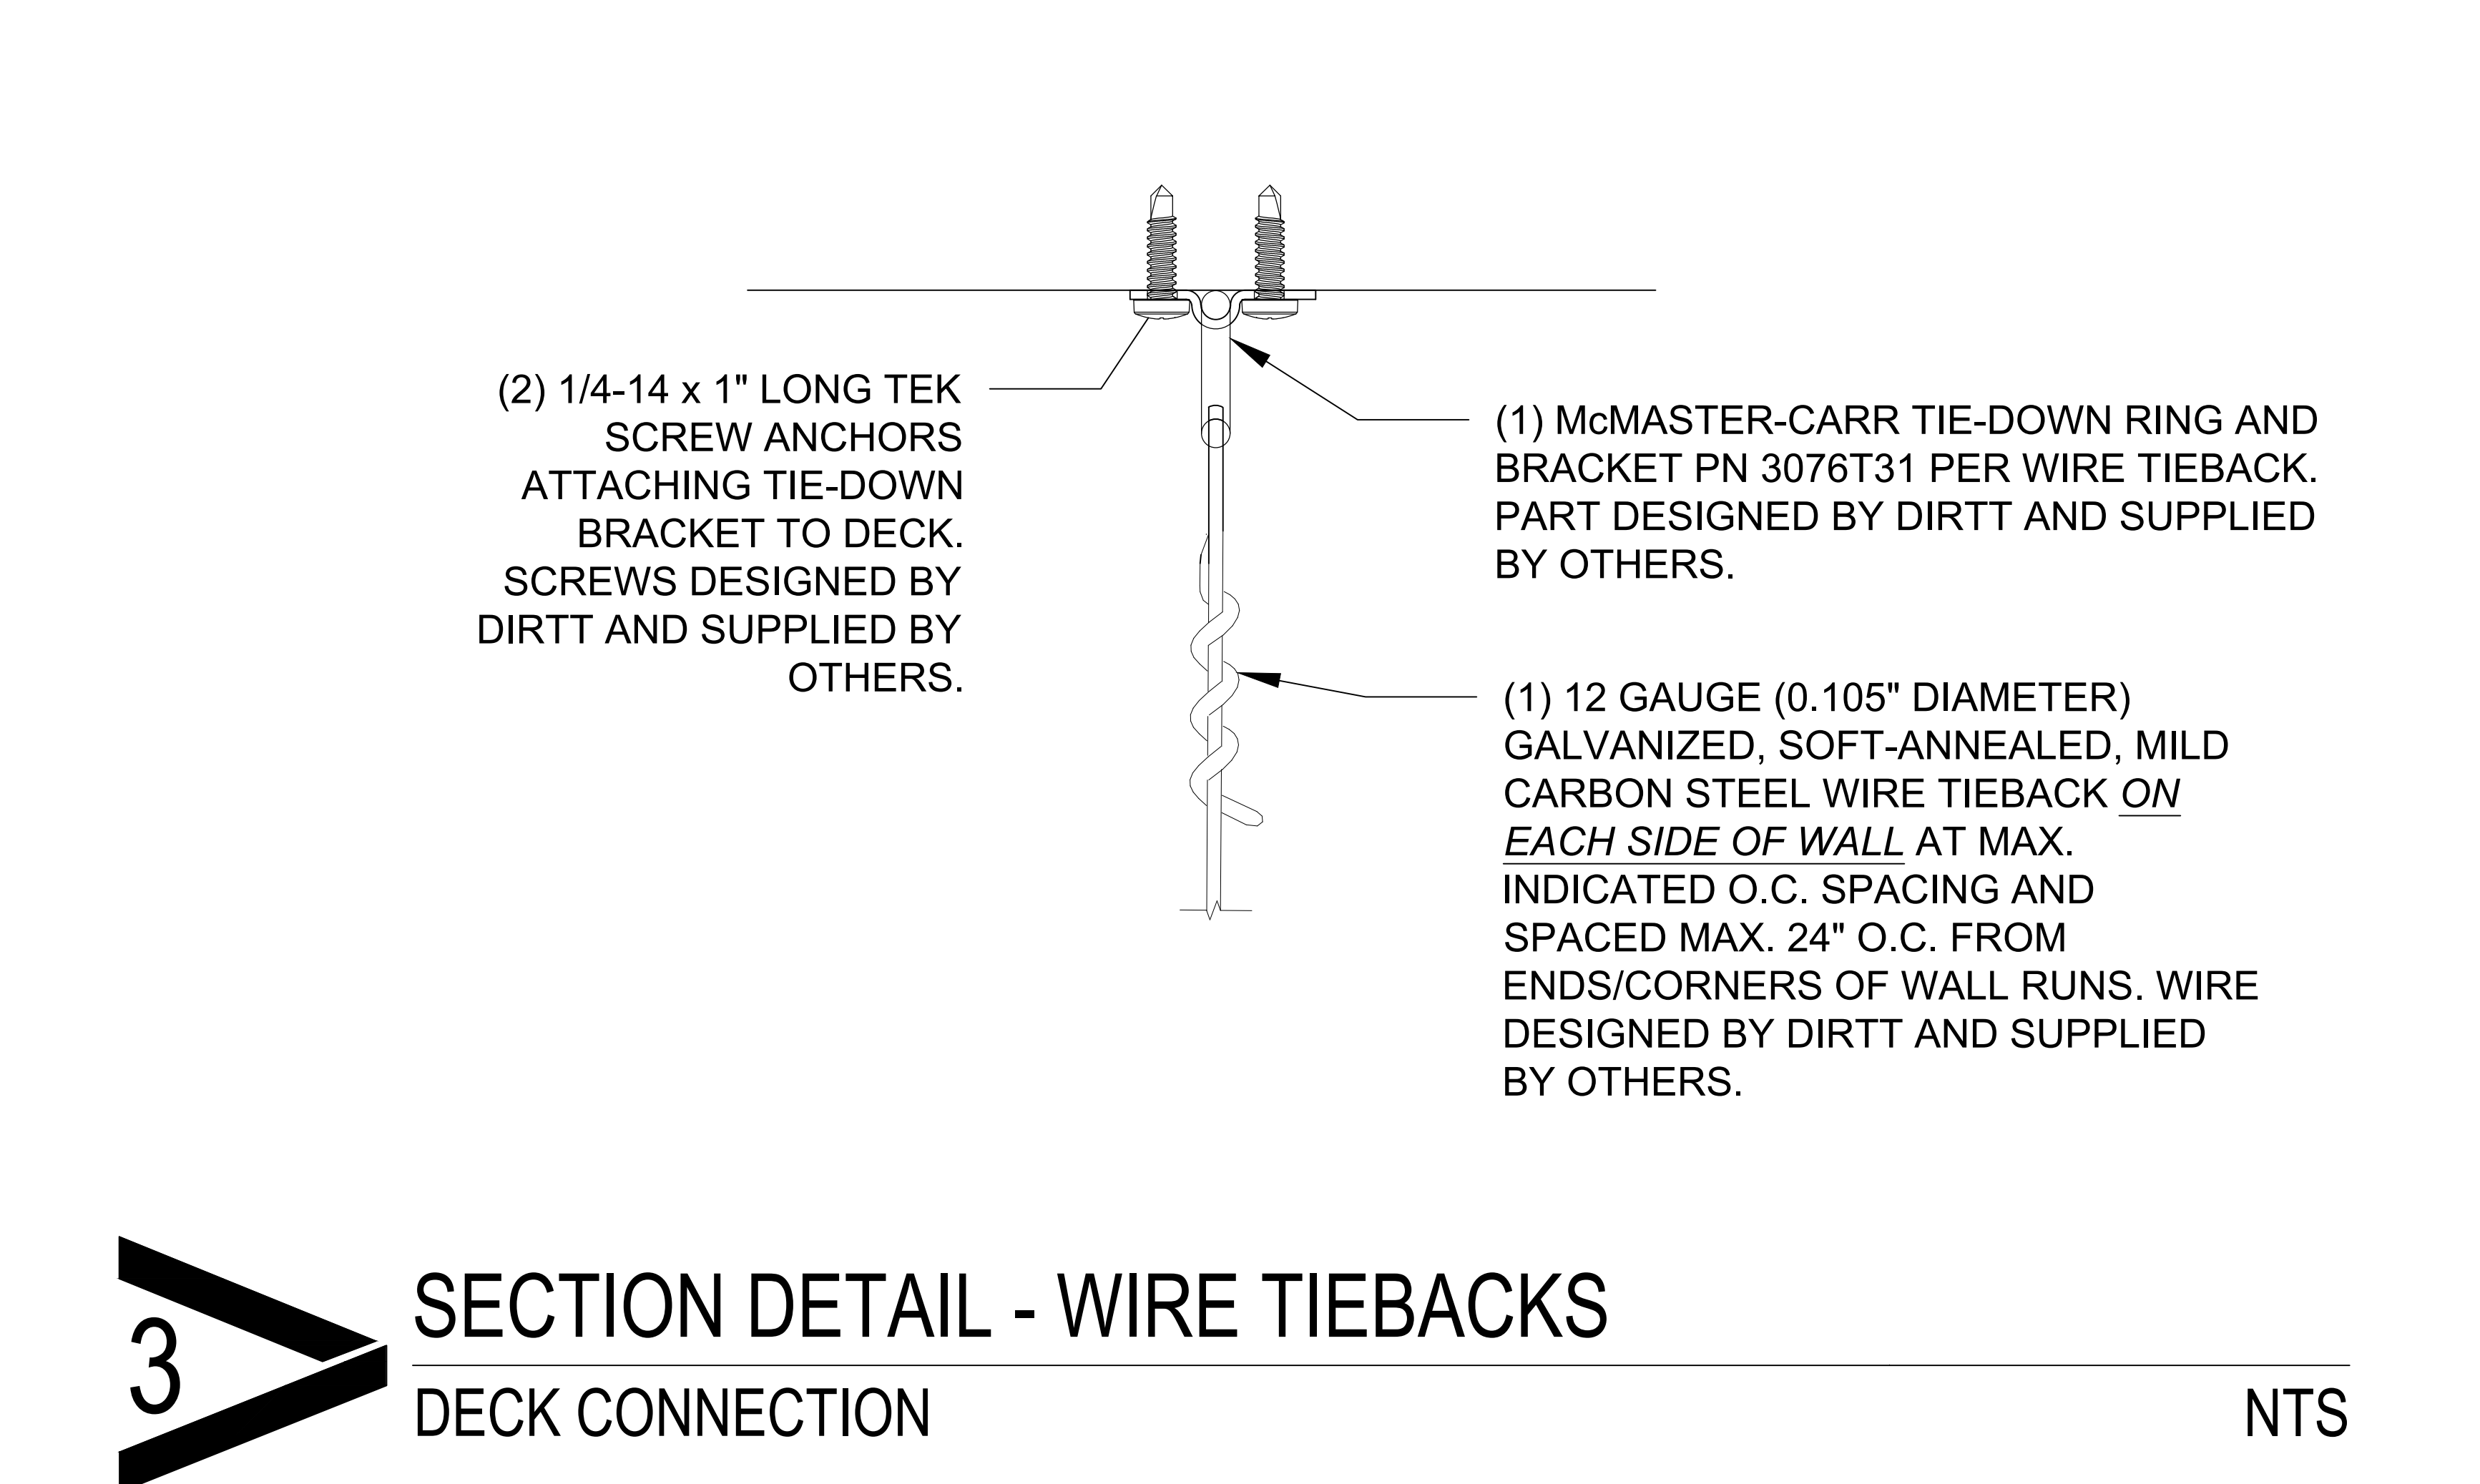

2 STEEL DECK - WIRE TIEBACKS
DECK CONNECTION NTS

VERTO360 INC.
4026 MEADOWBROOK DRIVE, UNIT 135
LONDON, ON
NCL 1C8

DRAWING TITLE:
DECK_WIRE_TIEBACKS

SCALE:
NTS

NOTE: IMAGES ARE FOR ILLUSTRATION PURPOSES.
ACTUAL PRODUCT/FINISHES MAY NOT APPEAR EXACTLY AS SHOWN.
DO NOT SCALE DRAWINGS

DRAWN BY: xx

DATE: 08/20/2026

REV: MM/DD/YYYY

REV: MM/DD/YYYY

REV: MM/DD/YYYY

PROPOSAL NO.
#####

DRAWING NO.
A2