


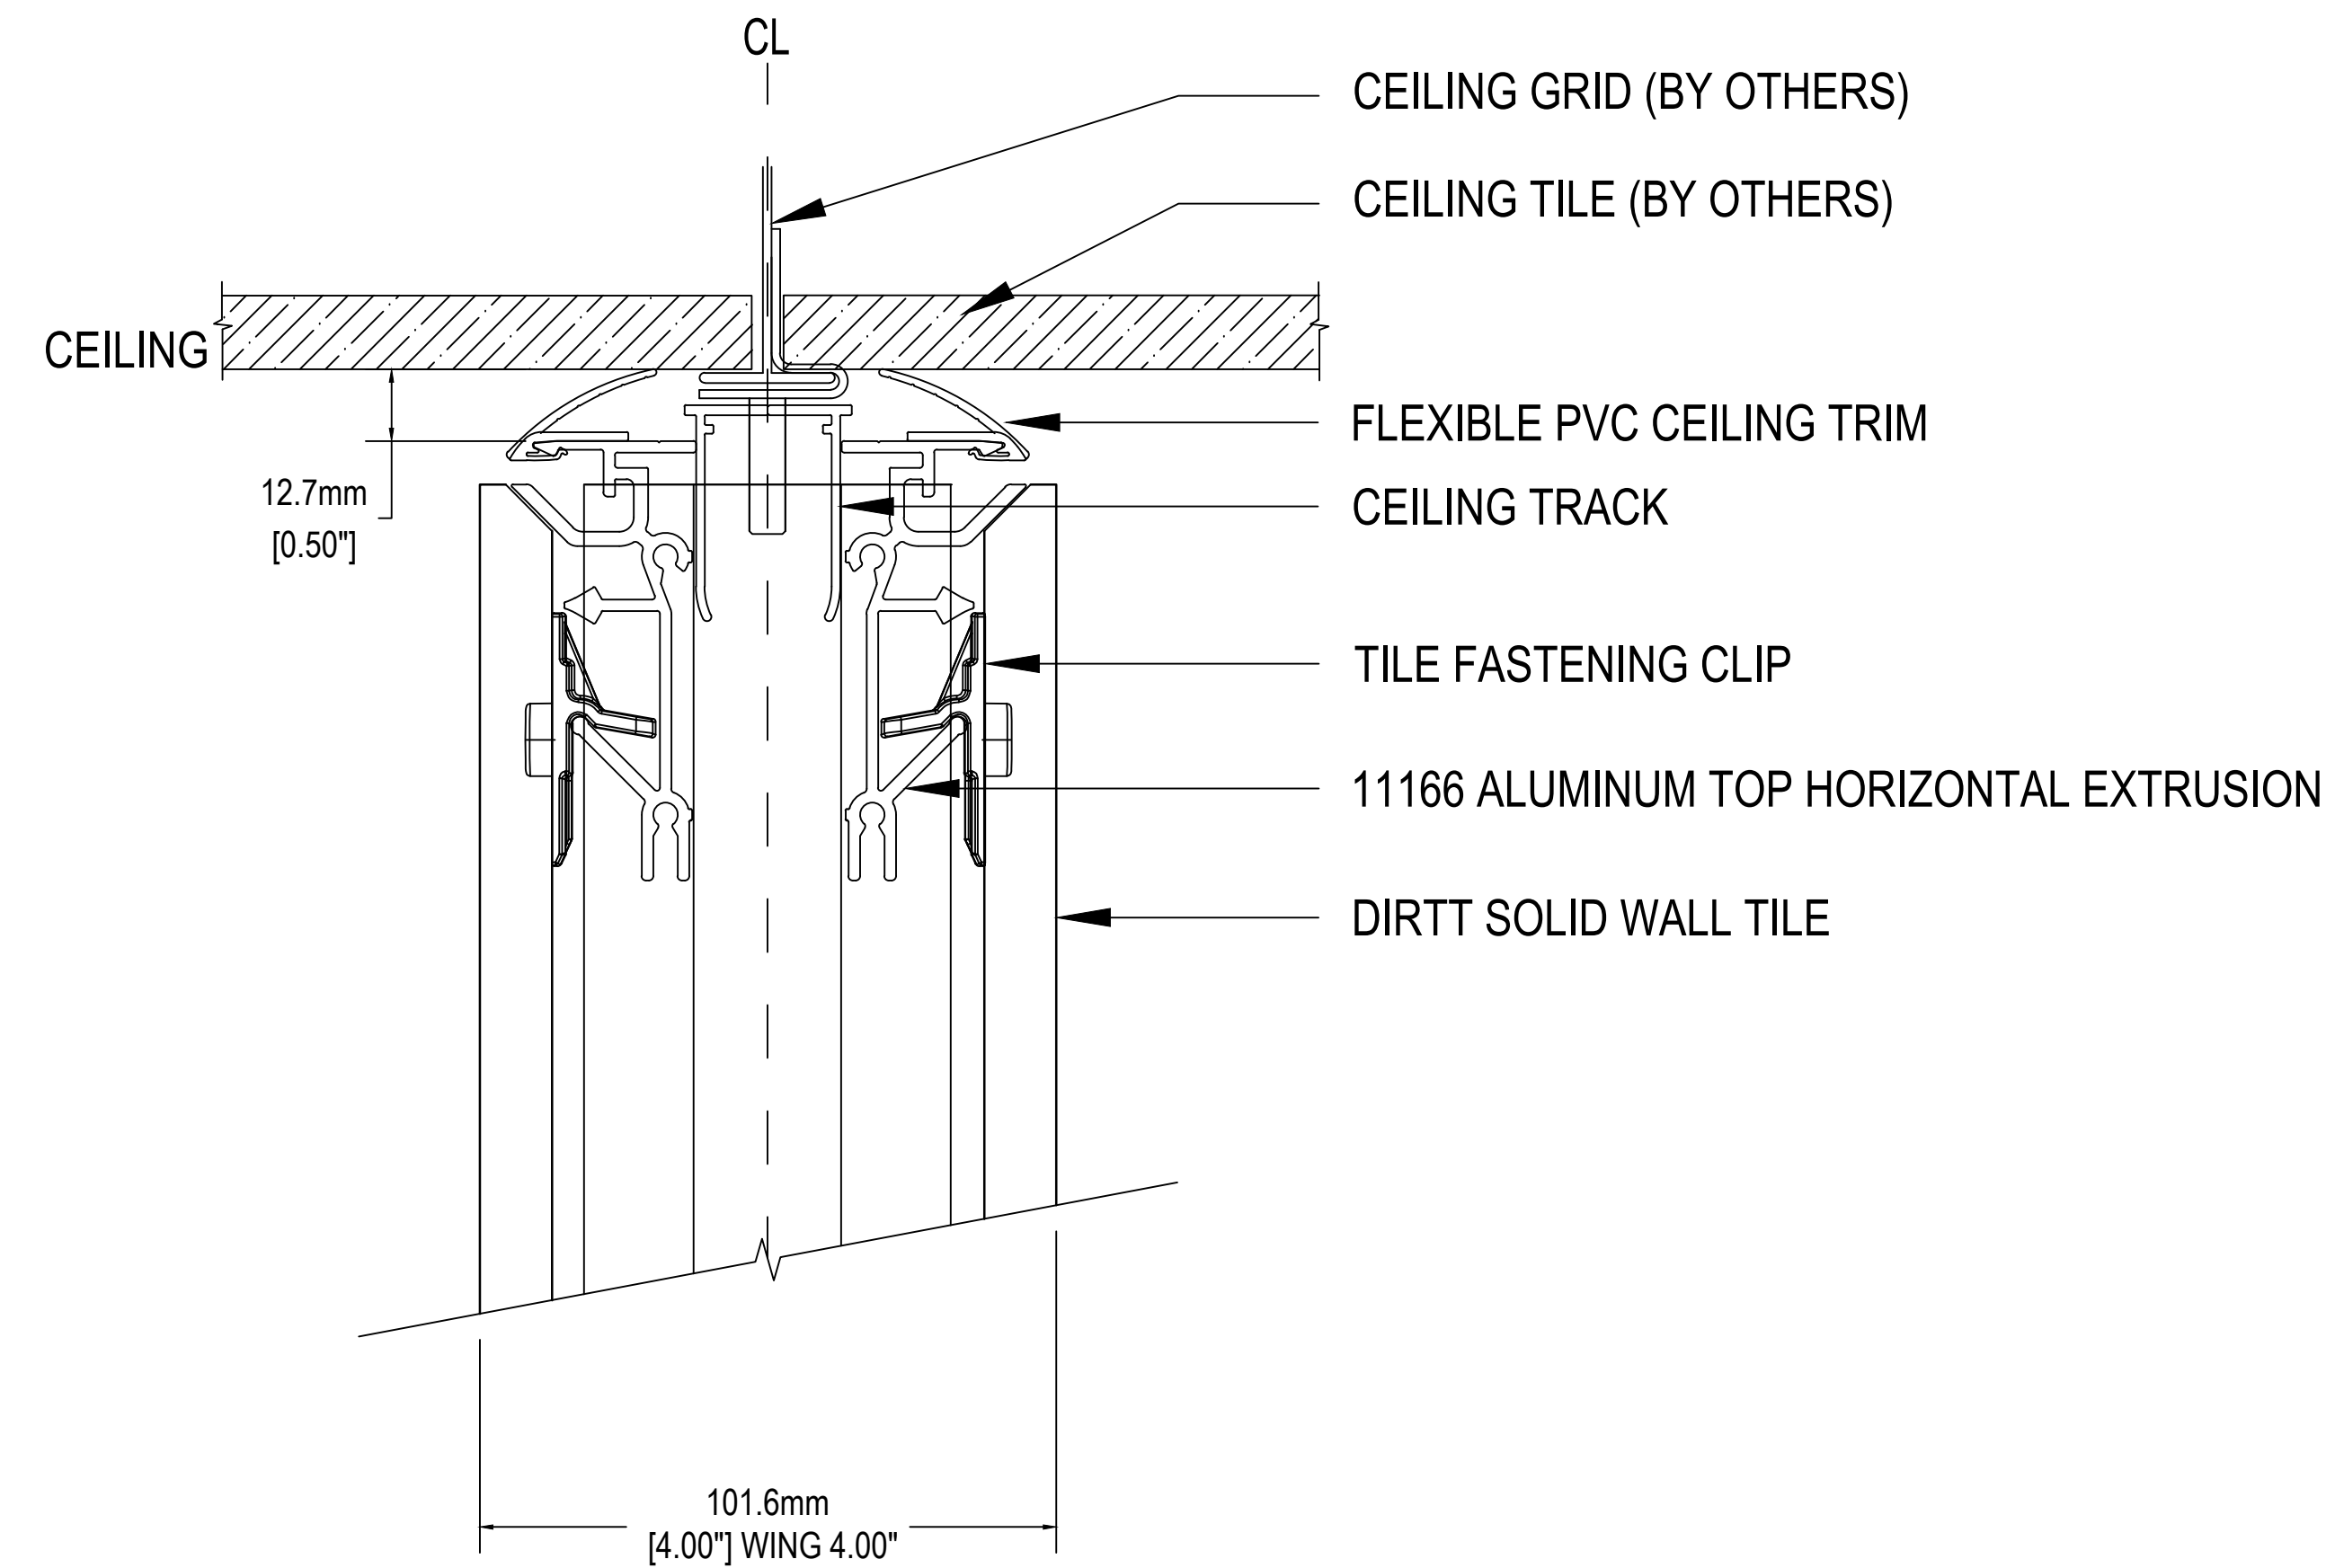


VERTO360 INC.
4026 MEADOWBROOK DRIVE, UNIT 135
LONDON, ON
NCL 1C8





INTERIOR
ROOM

EXTERIOR
ROOM

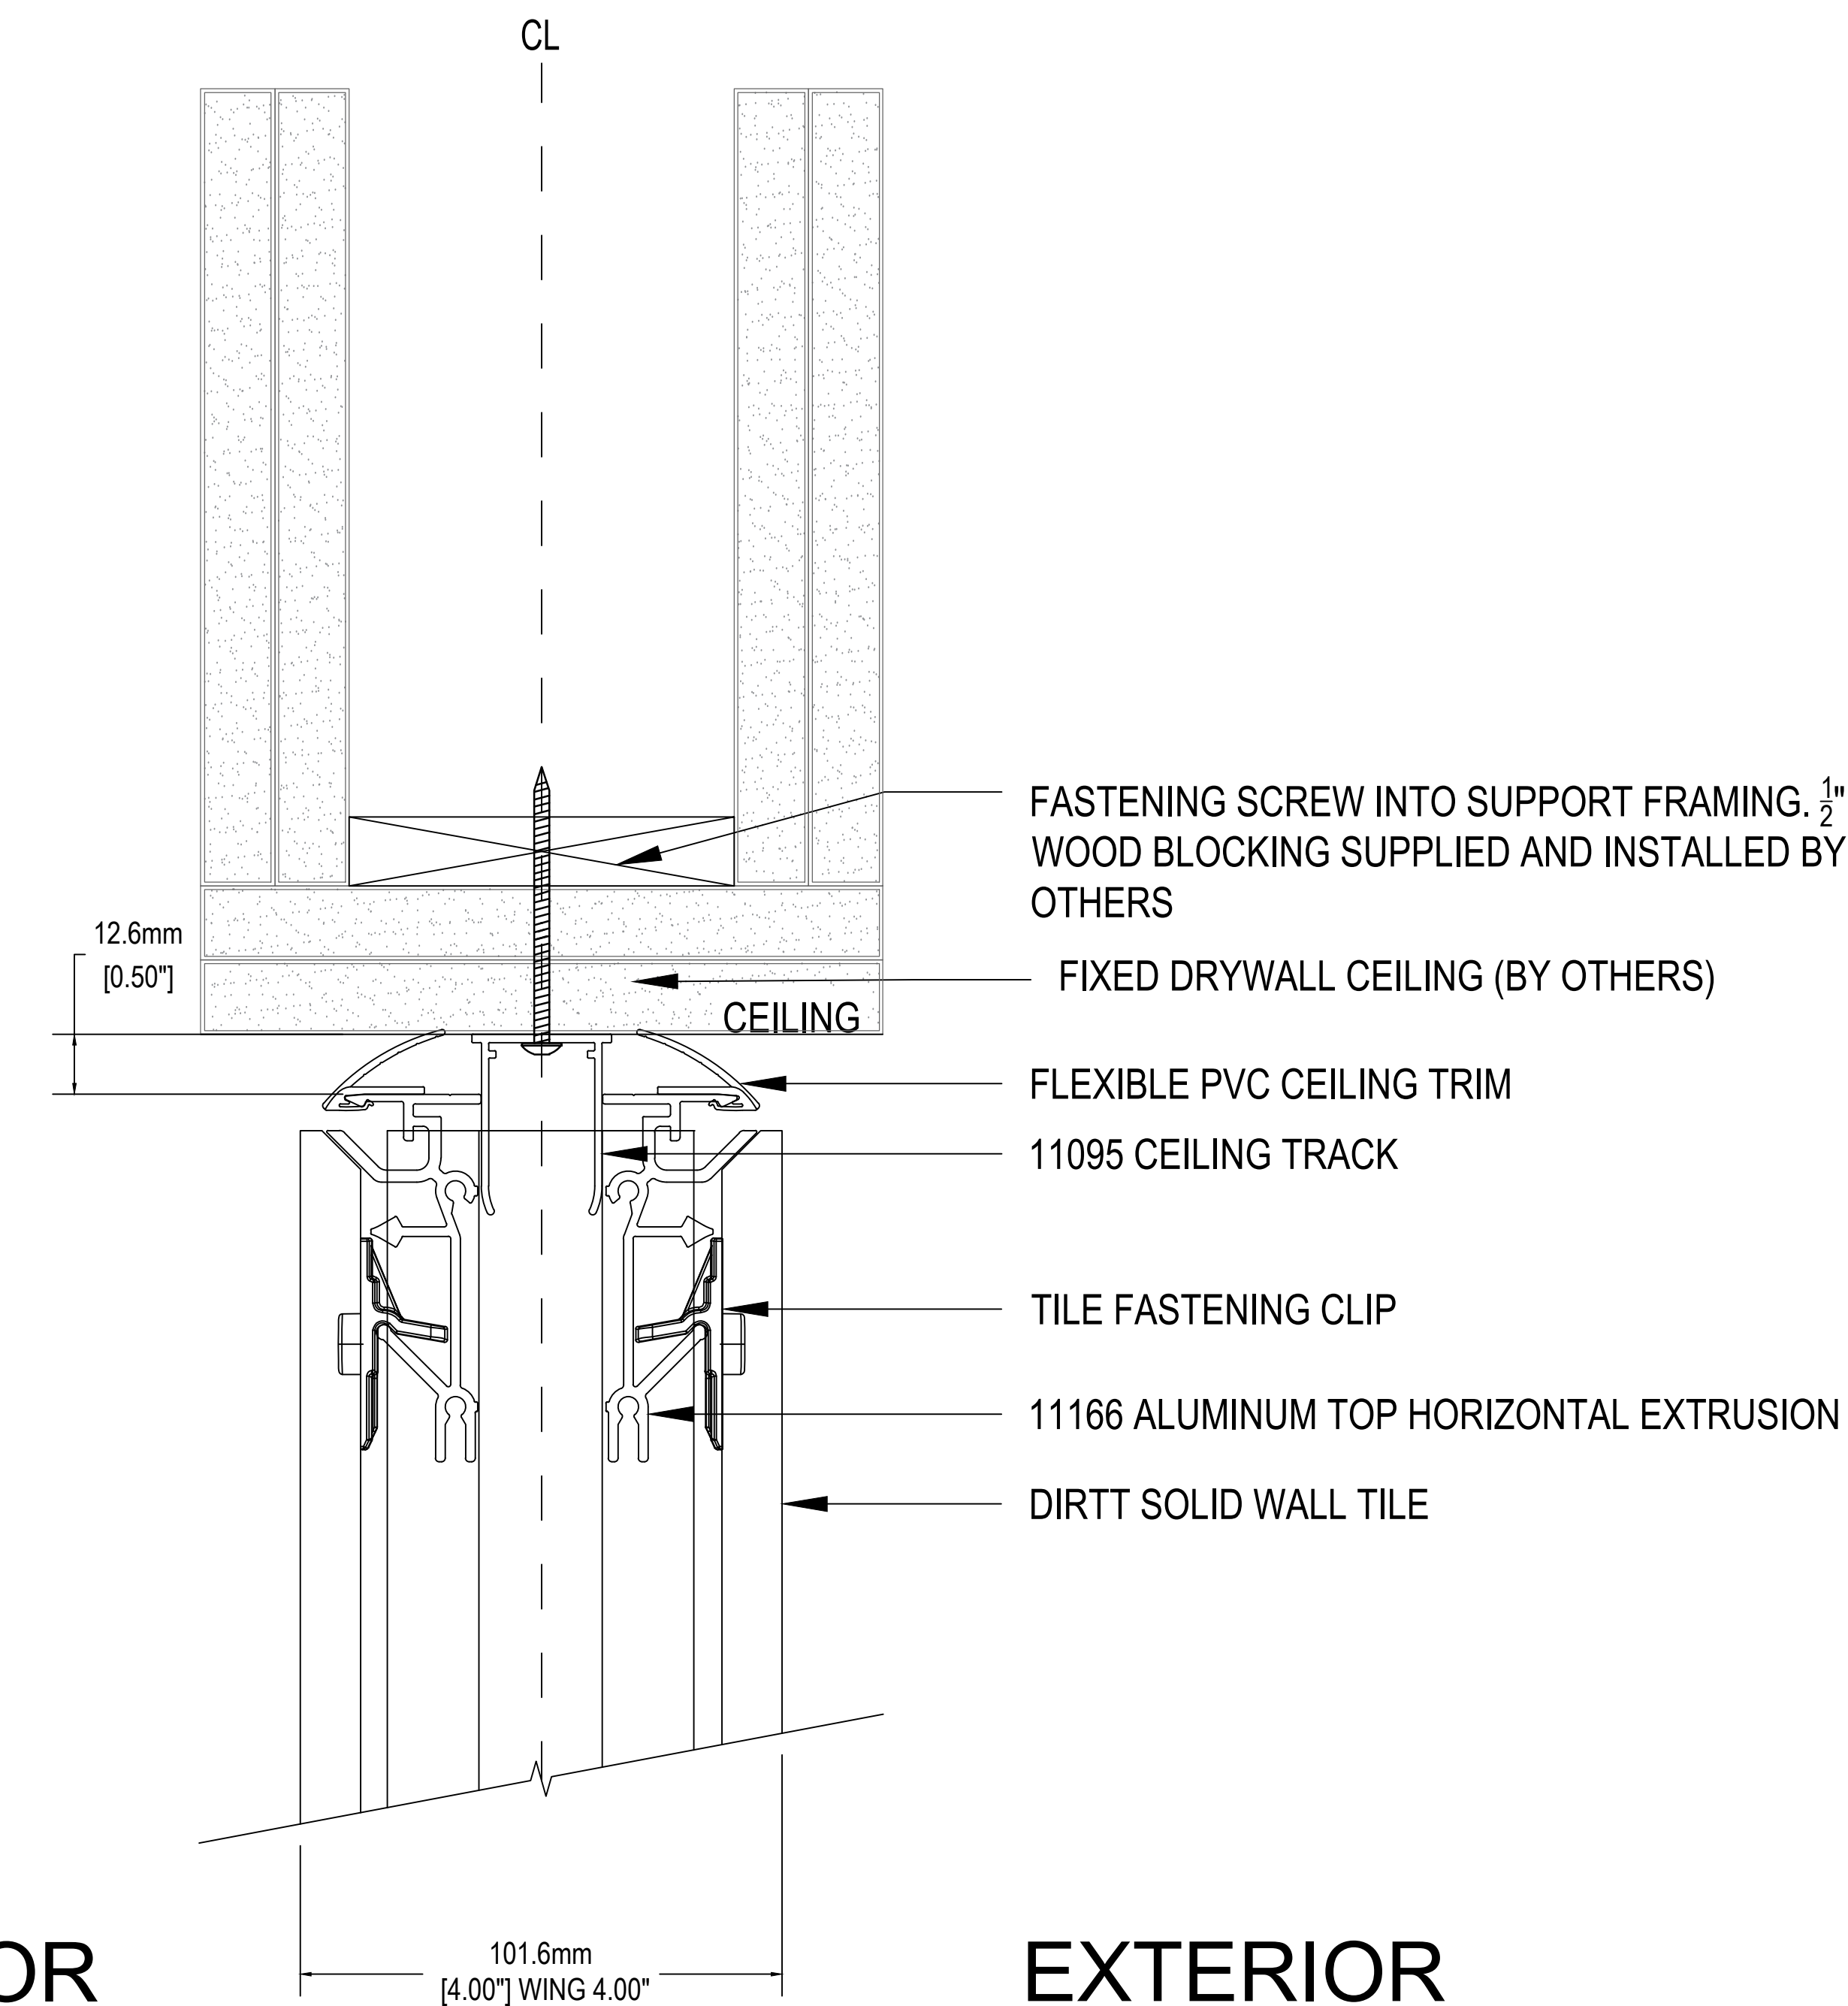

INTERIOR
ROOM



EXTERIOR
ROOM

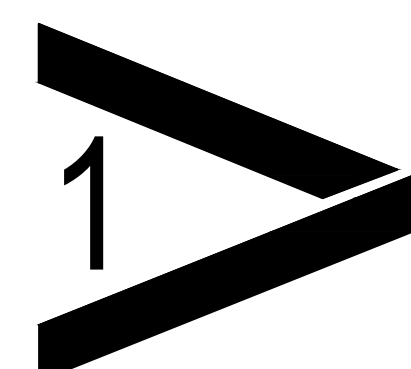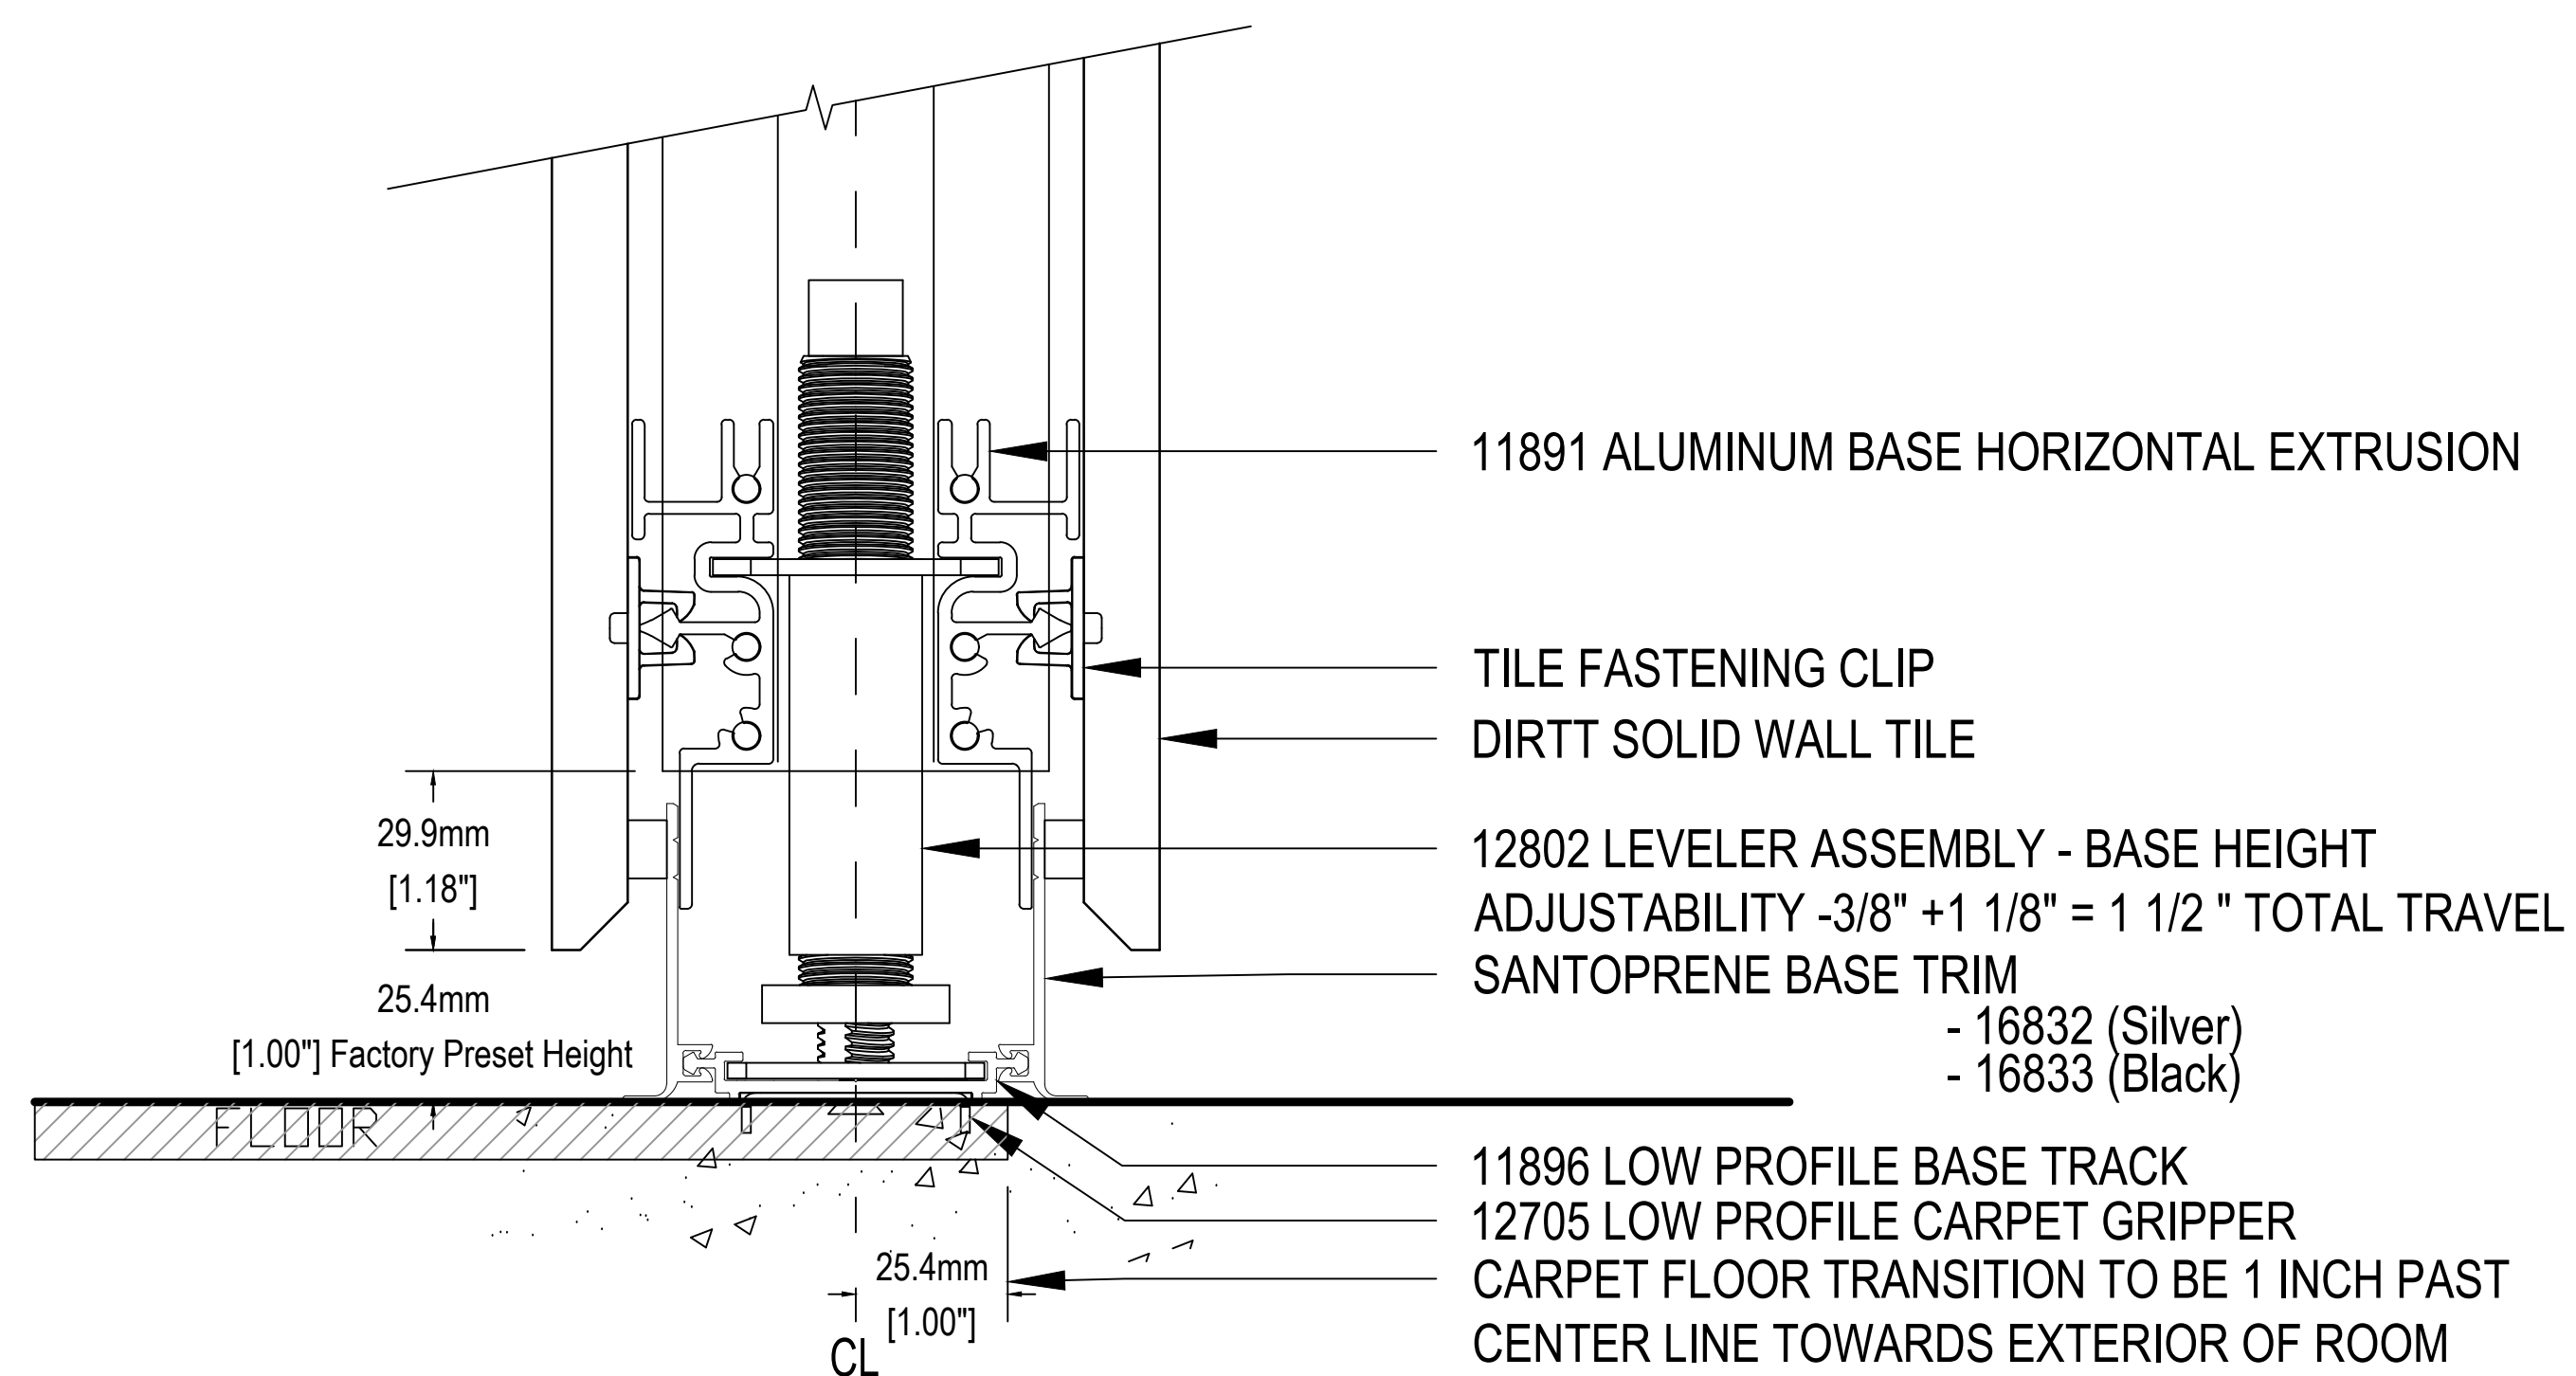

SOLID WALL - CEILING GRID

BASE CONNECTION AND HEADER CONNECTION

NTS

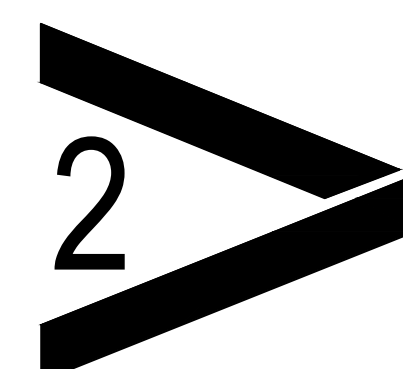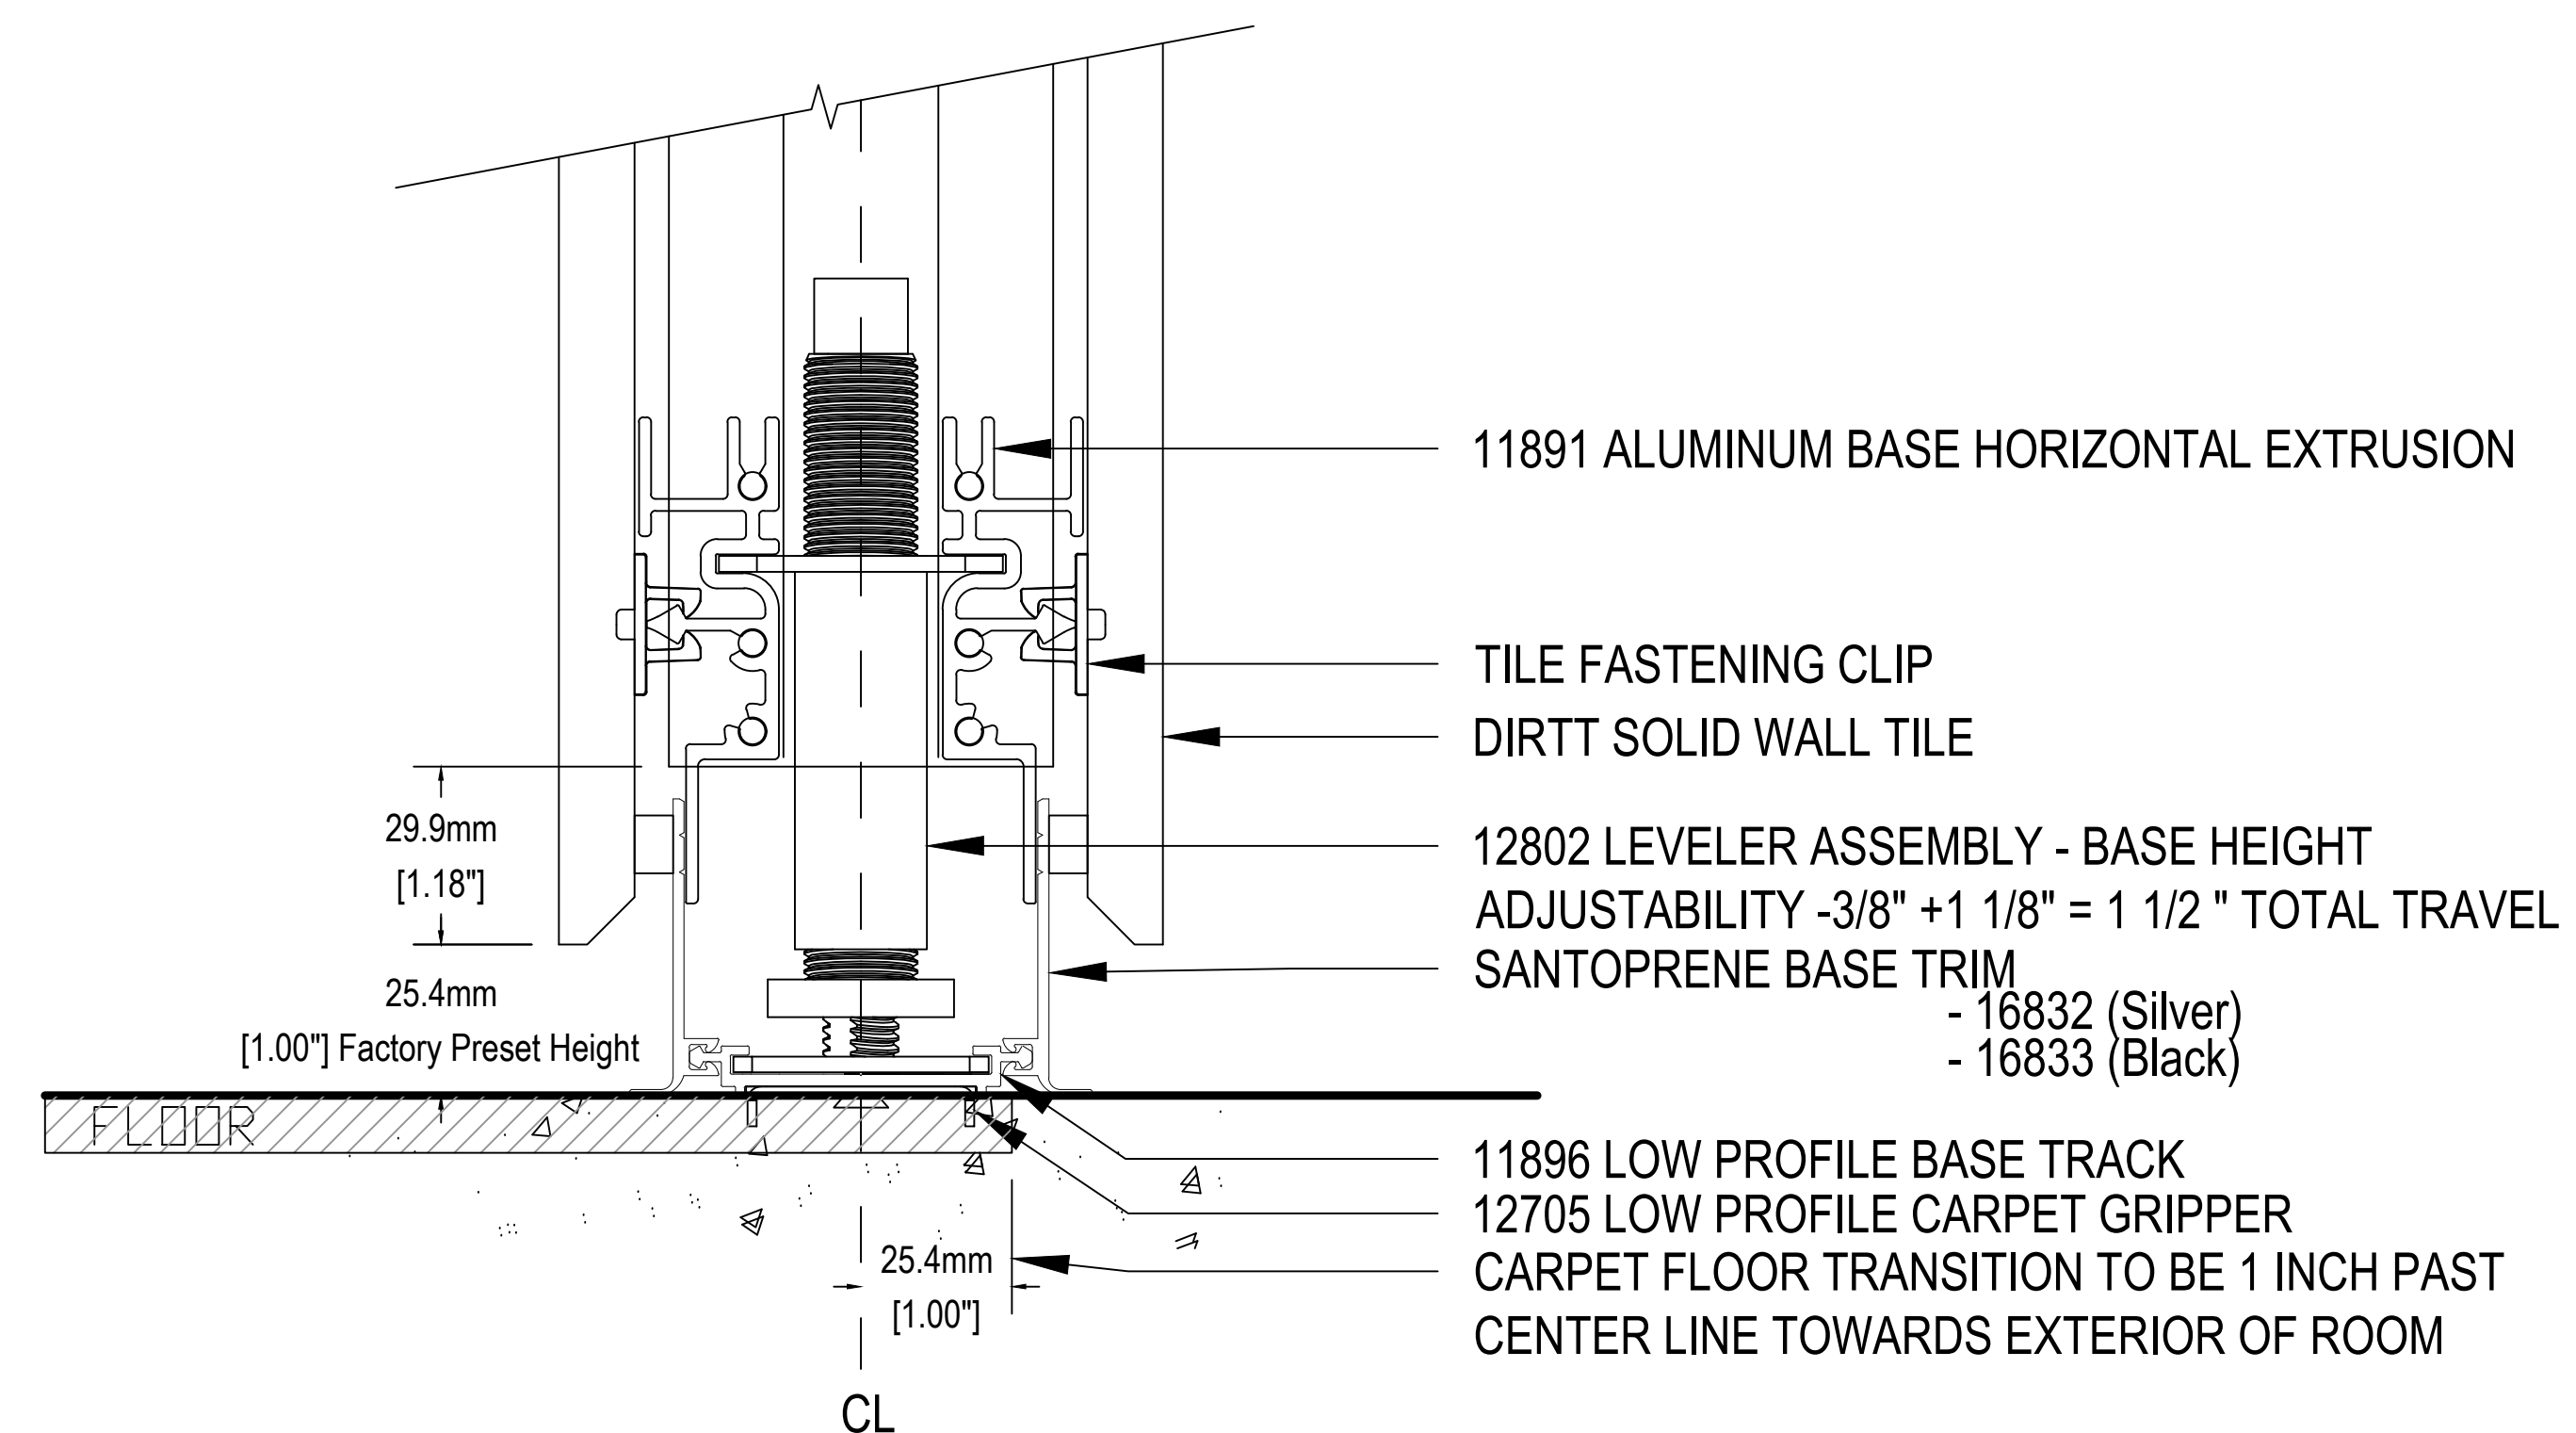

SOLID WALL - BULKHEAD

BASE CONNECTION AND HEADER CONNECTION

NTS

DRAWING TITLE:
SOLID_WALL_CONNECTIONS

SCALE:
NTS

NOTE: IMAGES ARE FOR ILLUSTRATION PURPOSES.
ACTUAL PRODUCT/FINISHES MAY NOT APPEAR EXACTLY AS
SHOWN.

DO NOT SCALE DRAWINGS

DRAWN BY: xx

DATE: 08/20/2026

REV: MM/DD/YYYY

REV: MM/DD/YYYY

REV: MM/DD/YYYY

PROPOSAL NO.

#####

DRAWING NO.

A3